



SAIF STAR

TOWER ISLAMABAD



SAIF STAR TOWER



ONE BED APPARTMENT




TWO BED APPARTMENT



THREE BED APPARTMENT



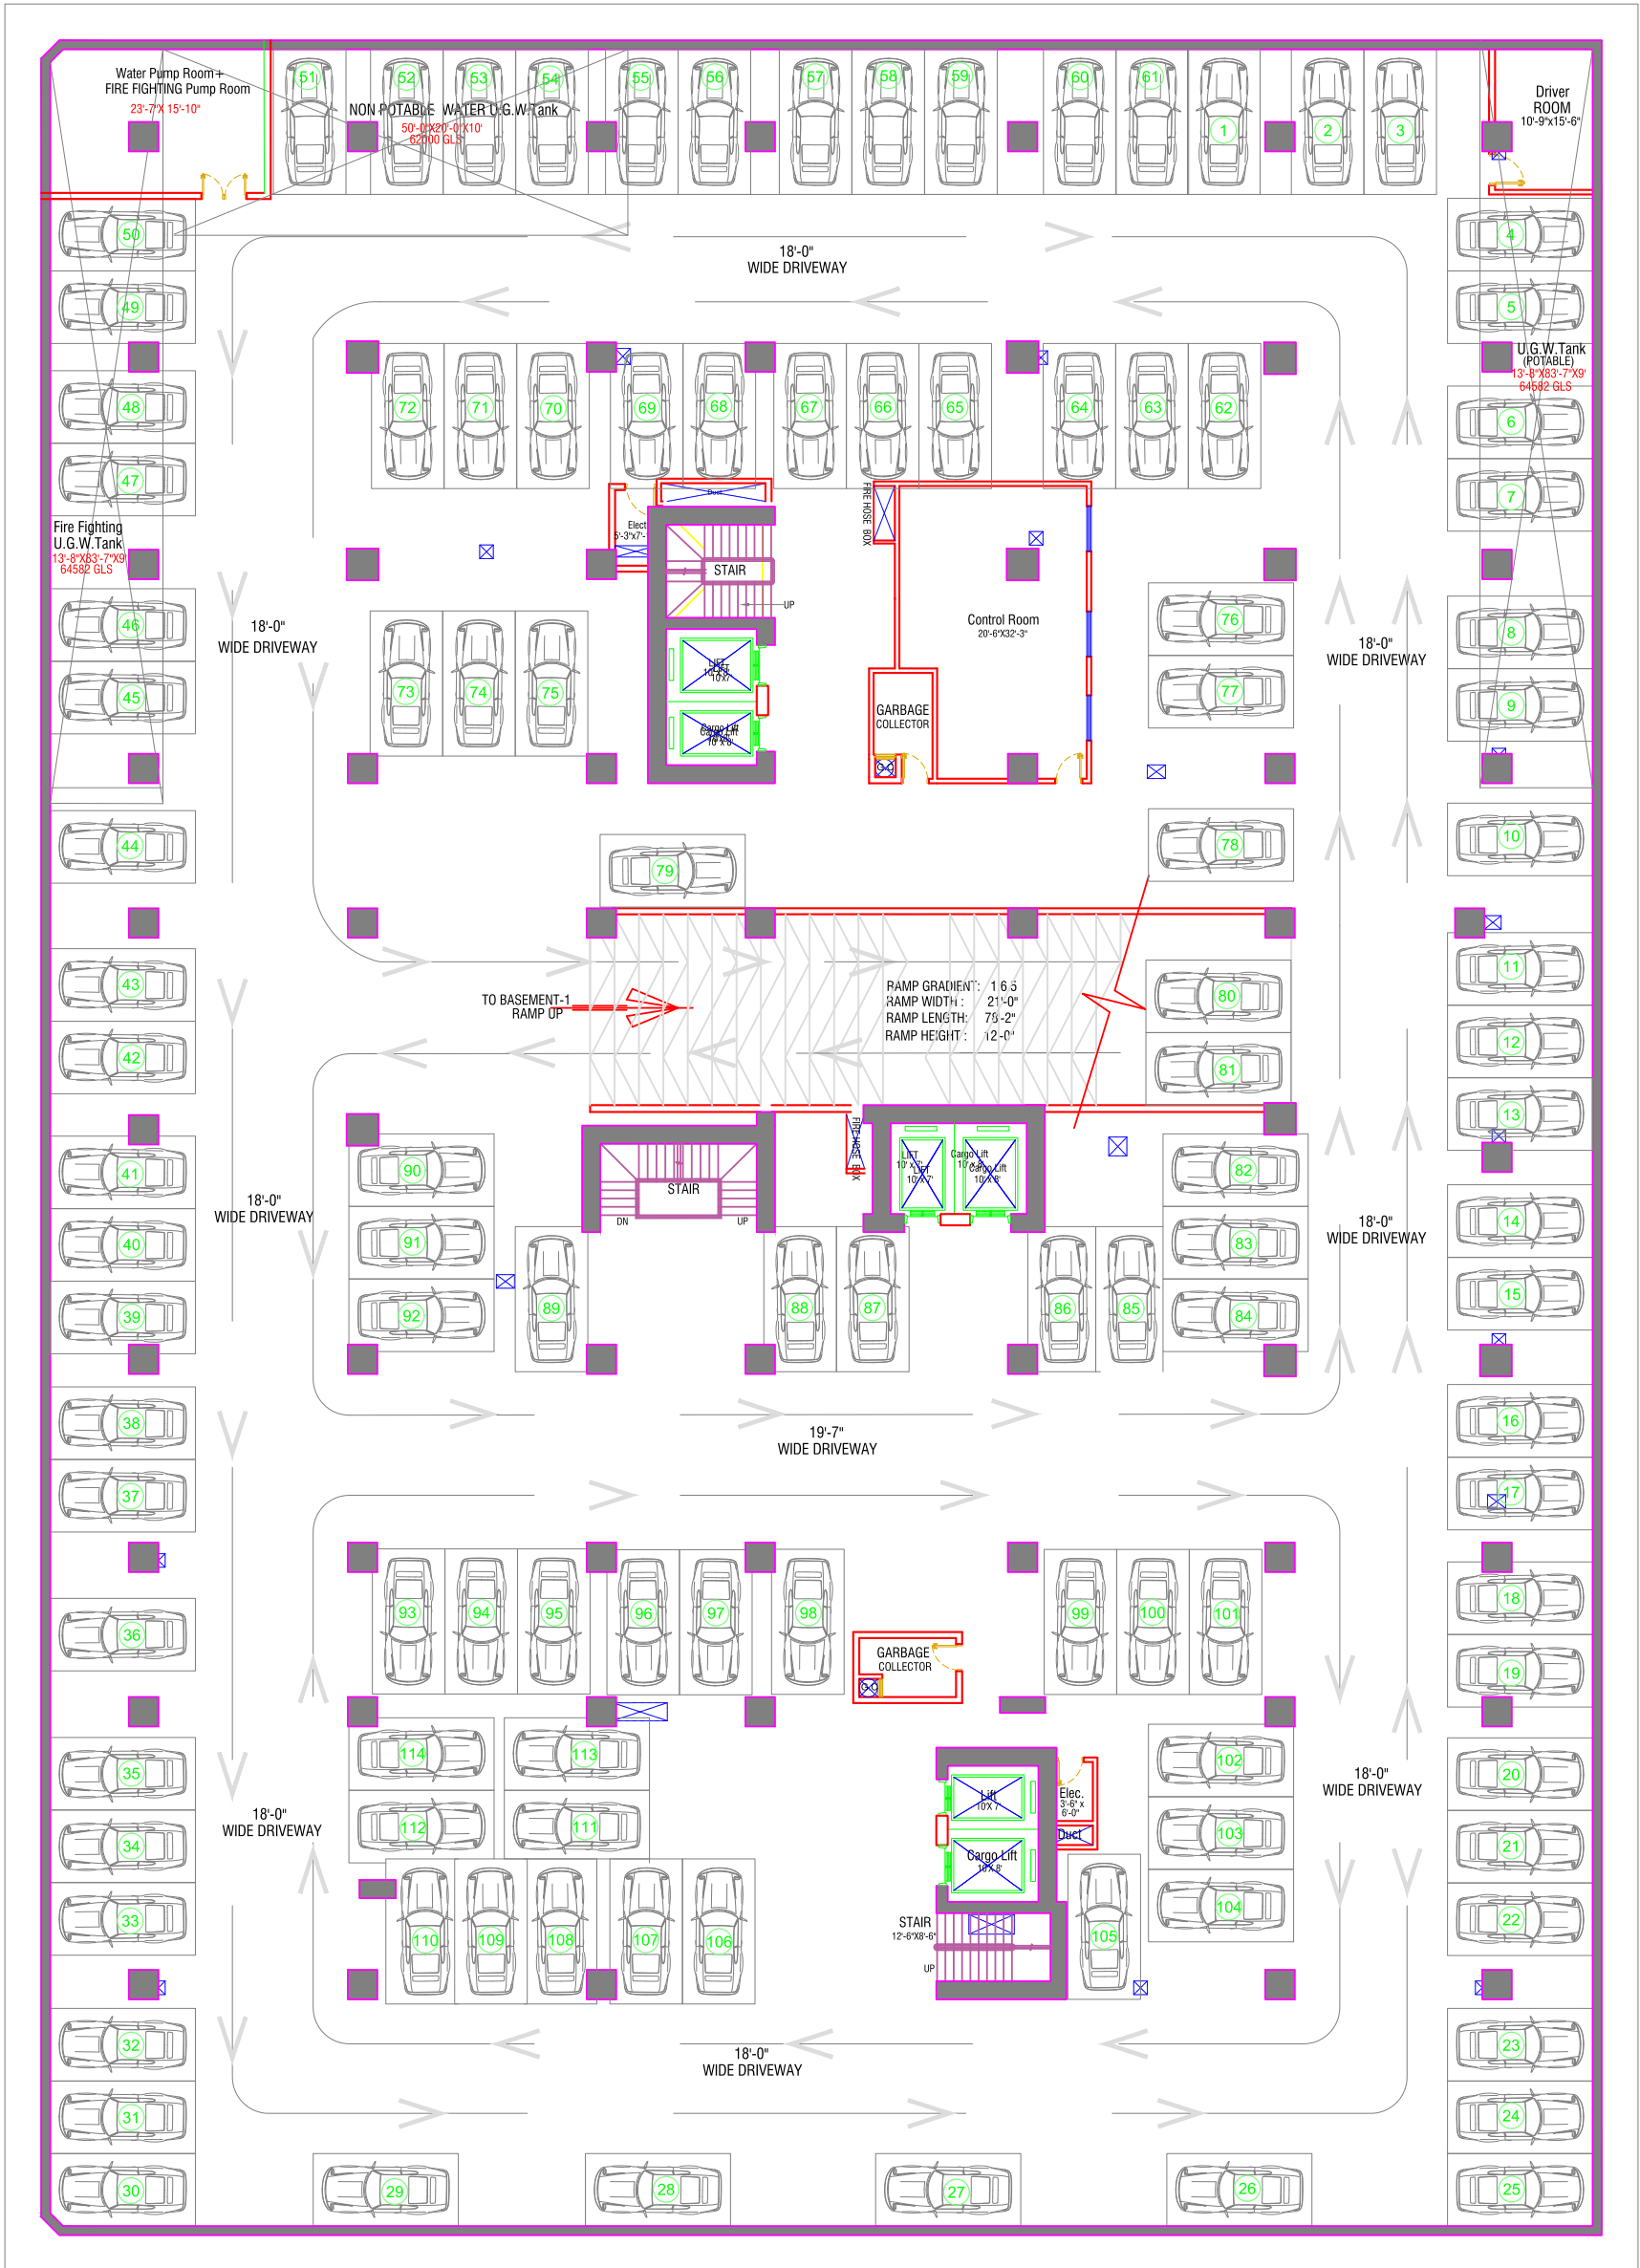

BASEMENT-1 FLOOR PLAN

TITLE:
**BASEMENT-2
FLOOR PLAN**

PROJECT NAME & ADDRESS

**SAIF STAR
TOWER**

OPENING SCHEDULE.				
S.No	Symbol	Width	Height	Qty/Remarks
1				
2				
3				
4				
5				
6				
7				
8				
9				
10				
11				
12				
13				

SCHEDULE OF AREA.	
TOTAL PLOT AREA:	=
GROUND FLOOR PLAN:	=
FIRST FLOOR PLAN:	=
BASMENT FLOOR PLAN:	=
TOTAL COVERED AREA:	=
OPEN AREA:	=


DRAWN BY: KAMAL UD DIN	CHICK BY: ABID HUSSAIN
DATE: 07-01-2023	SCALE: N.T.S

ARCHITECT:
HASSAM ZAHIR SHAH

ATTESTED:



A Project of:
**SAIF
GROUP**
سیف گروپ

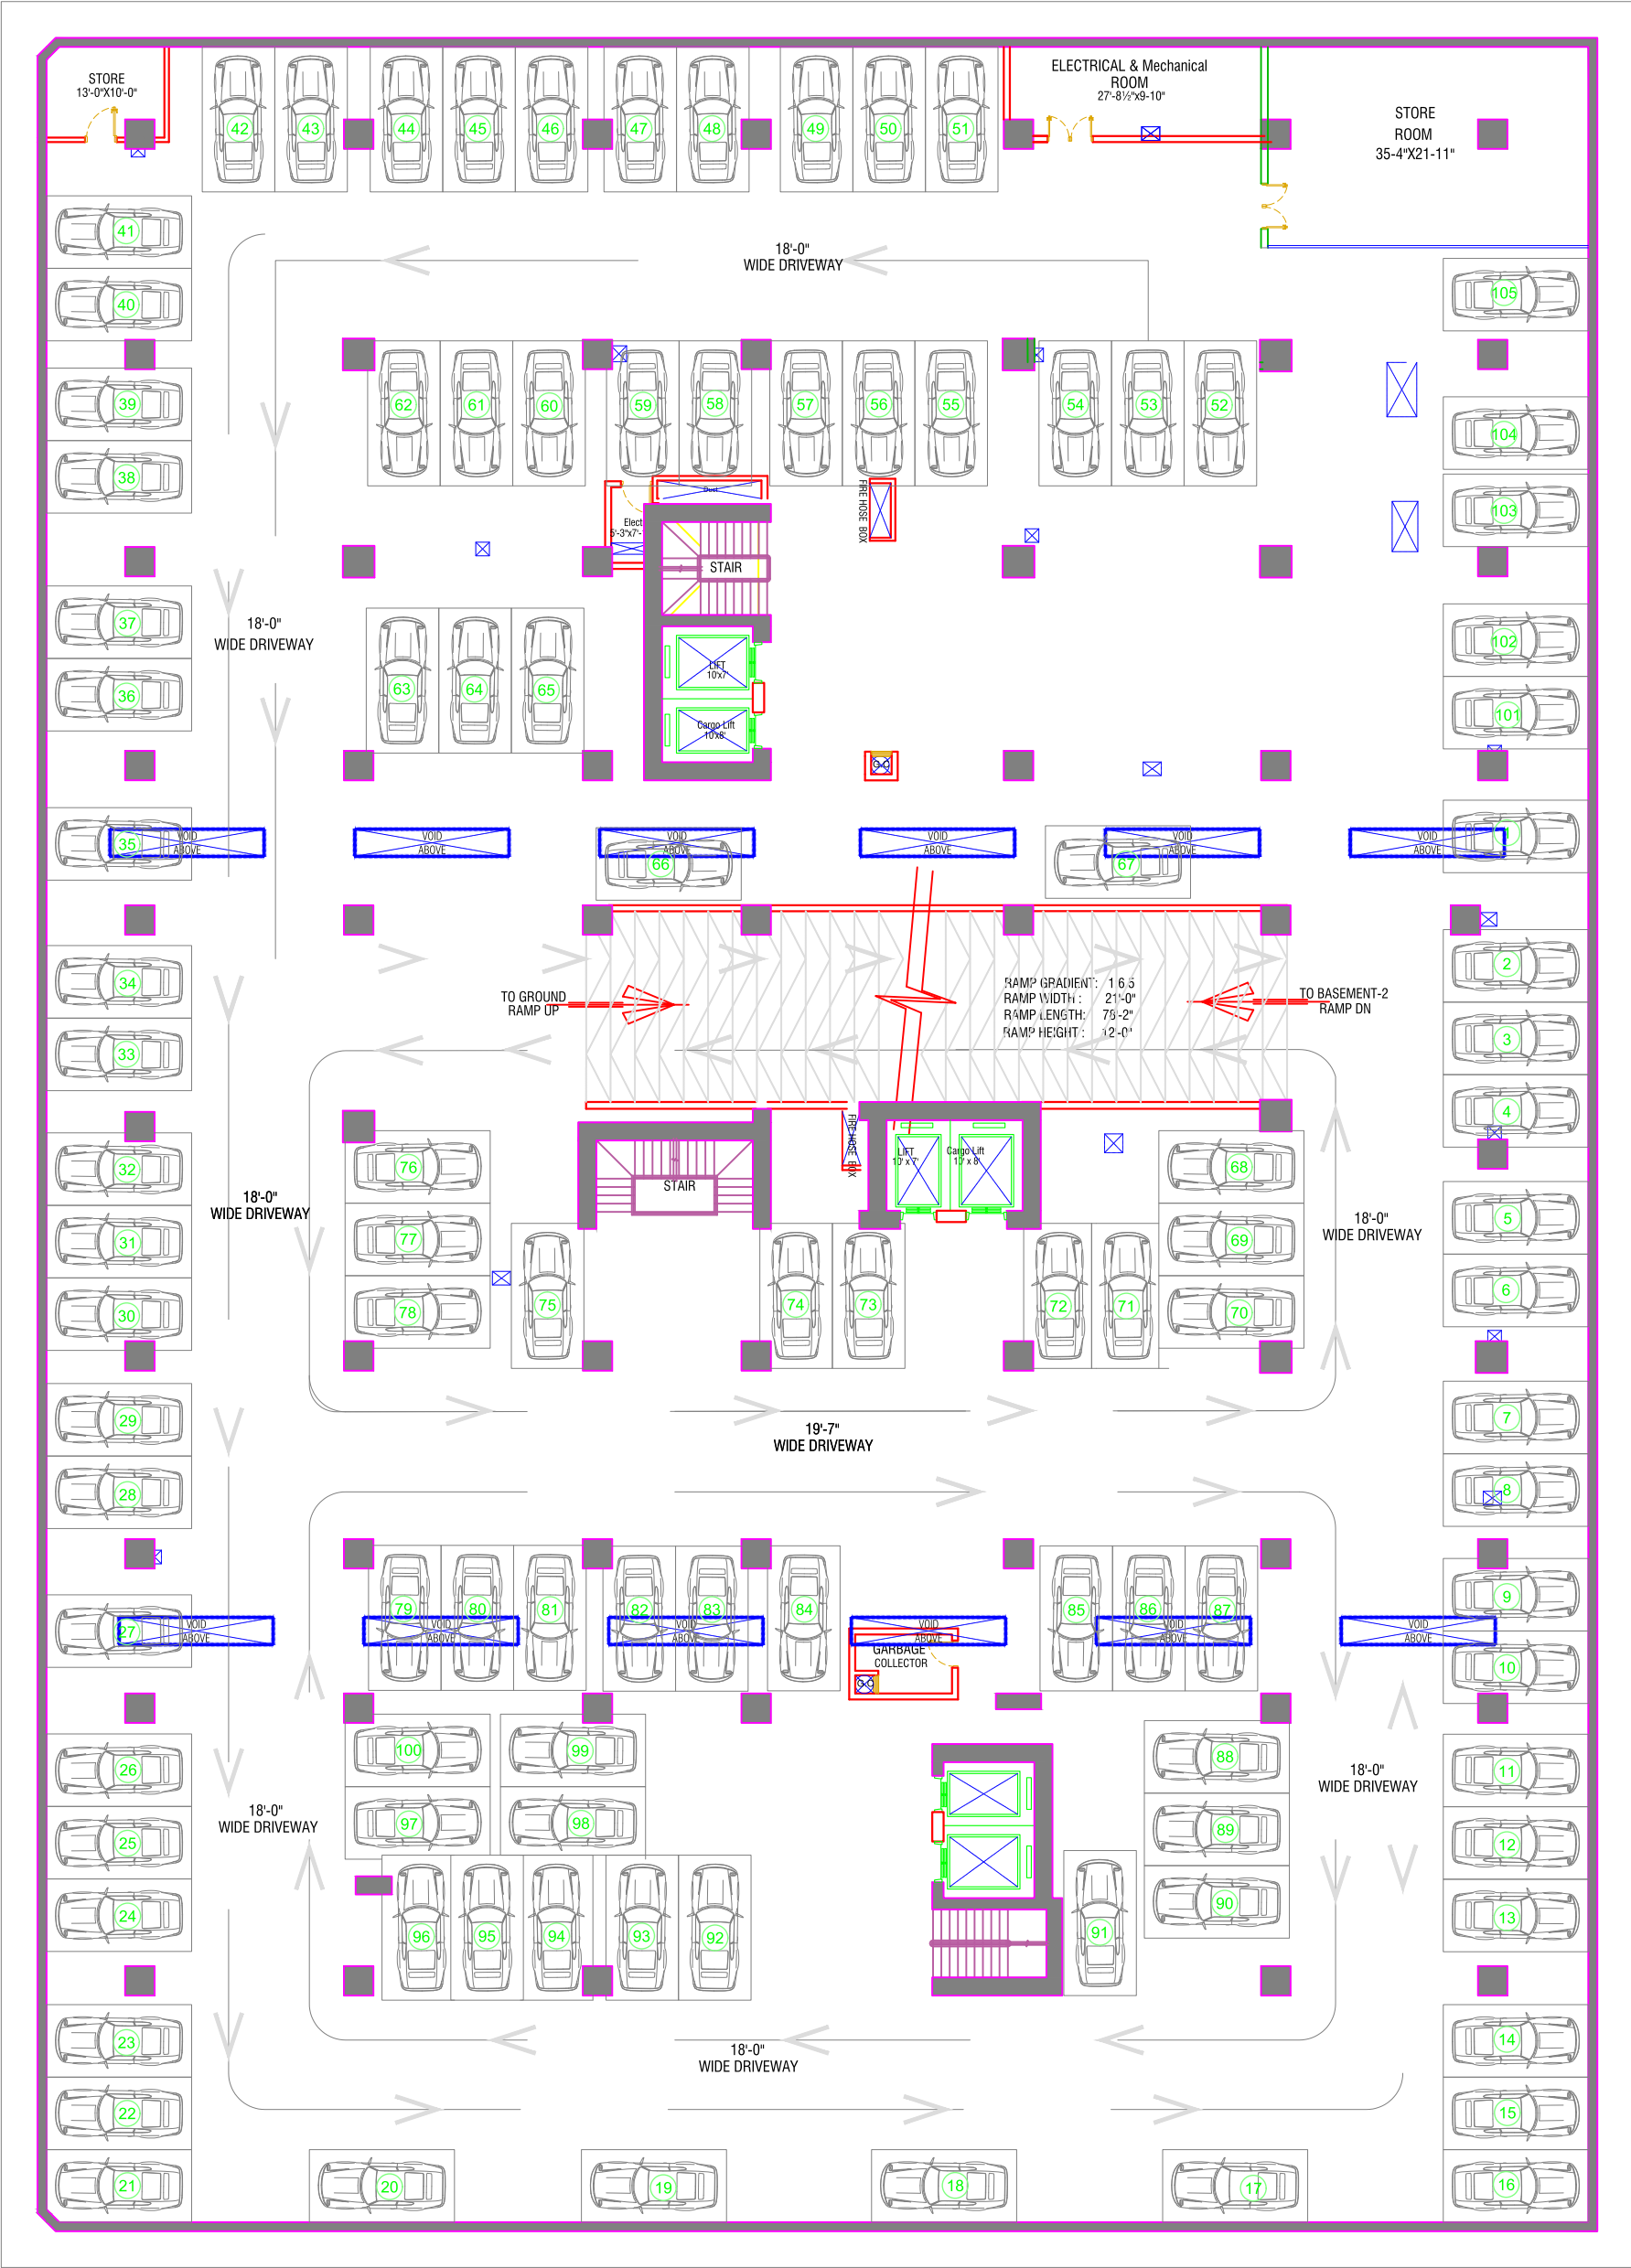

BASEMENT-1 FLOOR PLAN

TITLE:

BASEMENT-1
FLOOR PLAN

PROJECT NAME & ADDRESS

SAIF STAR
TOWER

OPENING SCHEDULE.

S.No	Symbol	Width	Height	Qty/Remarks
1				
2				
3				
4				
5				
6				
7				
8				
9				
10				
11				
12				
13				

SCHEDULE OF AREA.

TOTAL PLOT AREA: =
GROUND FLOOR PLAN: =
FIRST FLOOR PLAN: =
BASMENT FLOOR PLAN: =
TOTAL COVERED AREA: =
OPEN AREA: =

DRAWN BY:

KAMAL UD DIN

CHICK BY:

ABID HUSSAIN

DATE:

07-01-2023

SCALE:

N.T.S

ARCHITECT:

HASSAM ZAHIR SHAH

ATTESTED:





GROUND FLOOR PLAN

TITLE:

GROUND FLOOR PLAN

PROJECT NAME & ADDRESS

SAIF STAR
TOWER

OPENING SCHEDULE.

S.No	Symbol	Width	Height	Qty/Remarks
1				
2				
3				
4				
5				
6				
7				
8				
9				
10				
11				
12				
13				

SCHEDULE OF AREA.

TOTAL PLOT AREA: =
GROUND FLOOR PLAN: =
FIRST FLOOR PLAN: =
BASMENT FLOOR PLAN: =
TOTAL COVERED AREA: =
OPEN AREA: =

DRAWN BY:

KAMAL UD DIN

CHICK BY:

ABID HUSSAIN

DATE:

07-01-2023

SCALE:


N.T.S

ARCHITECT:

HASSAM ZAHIR SHAH

ATTESTED:



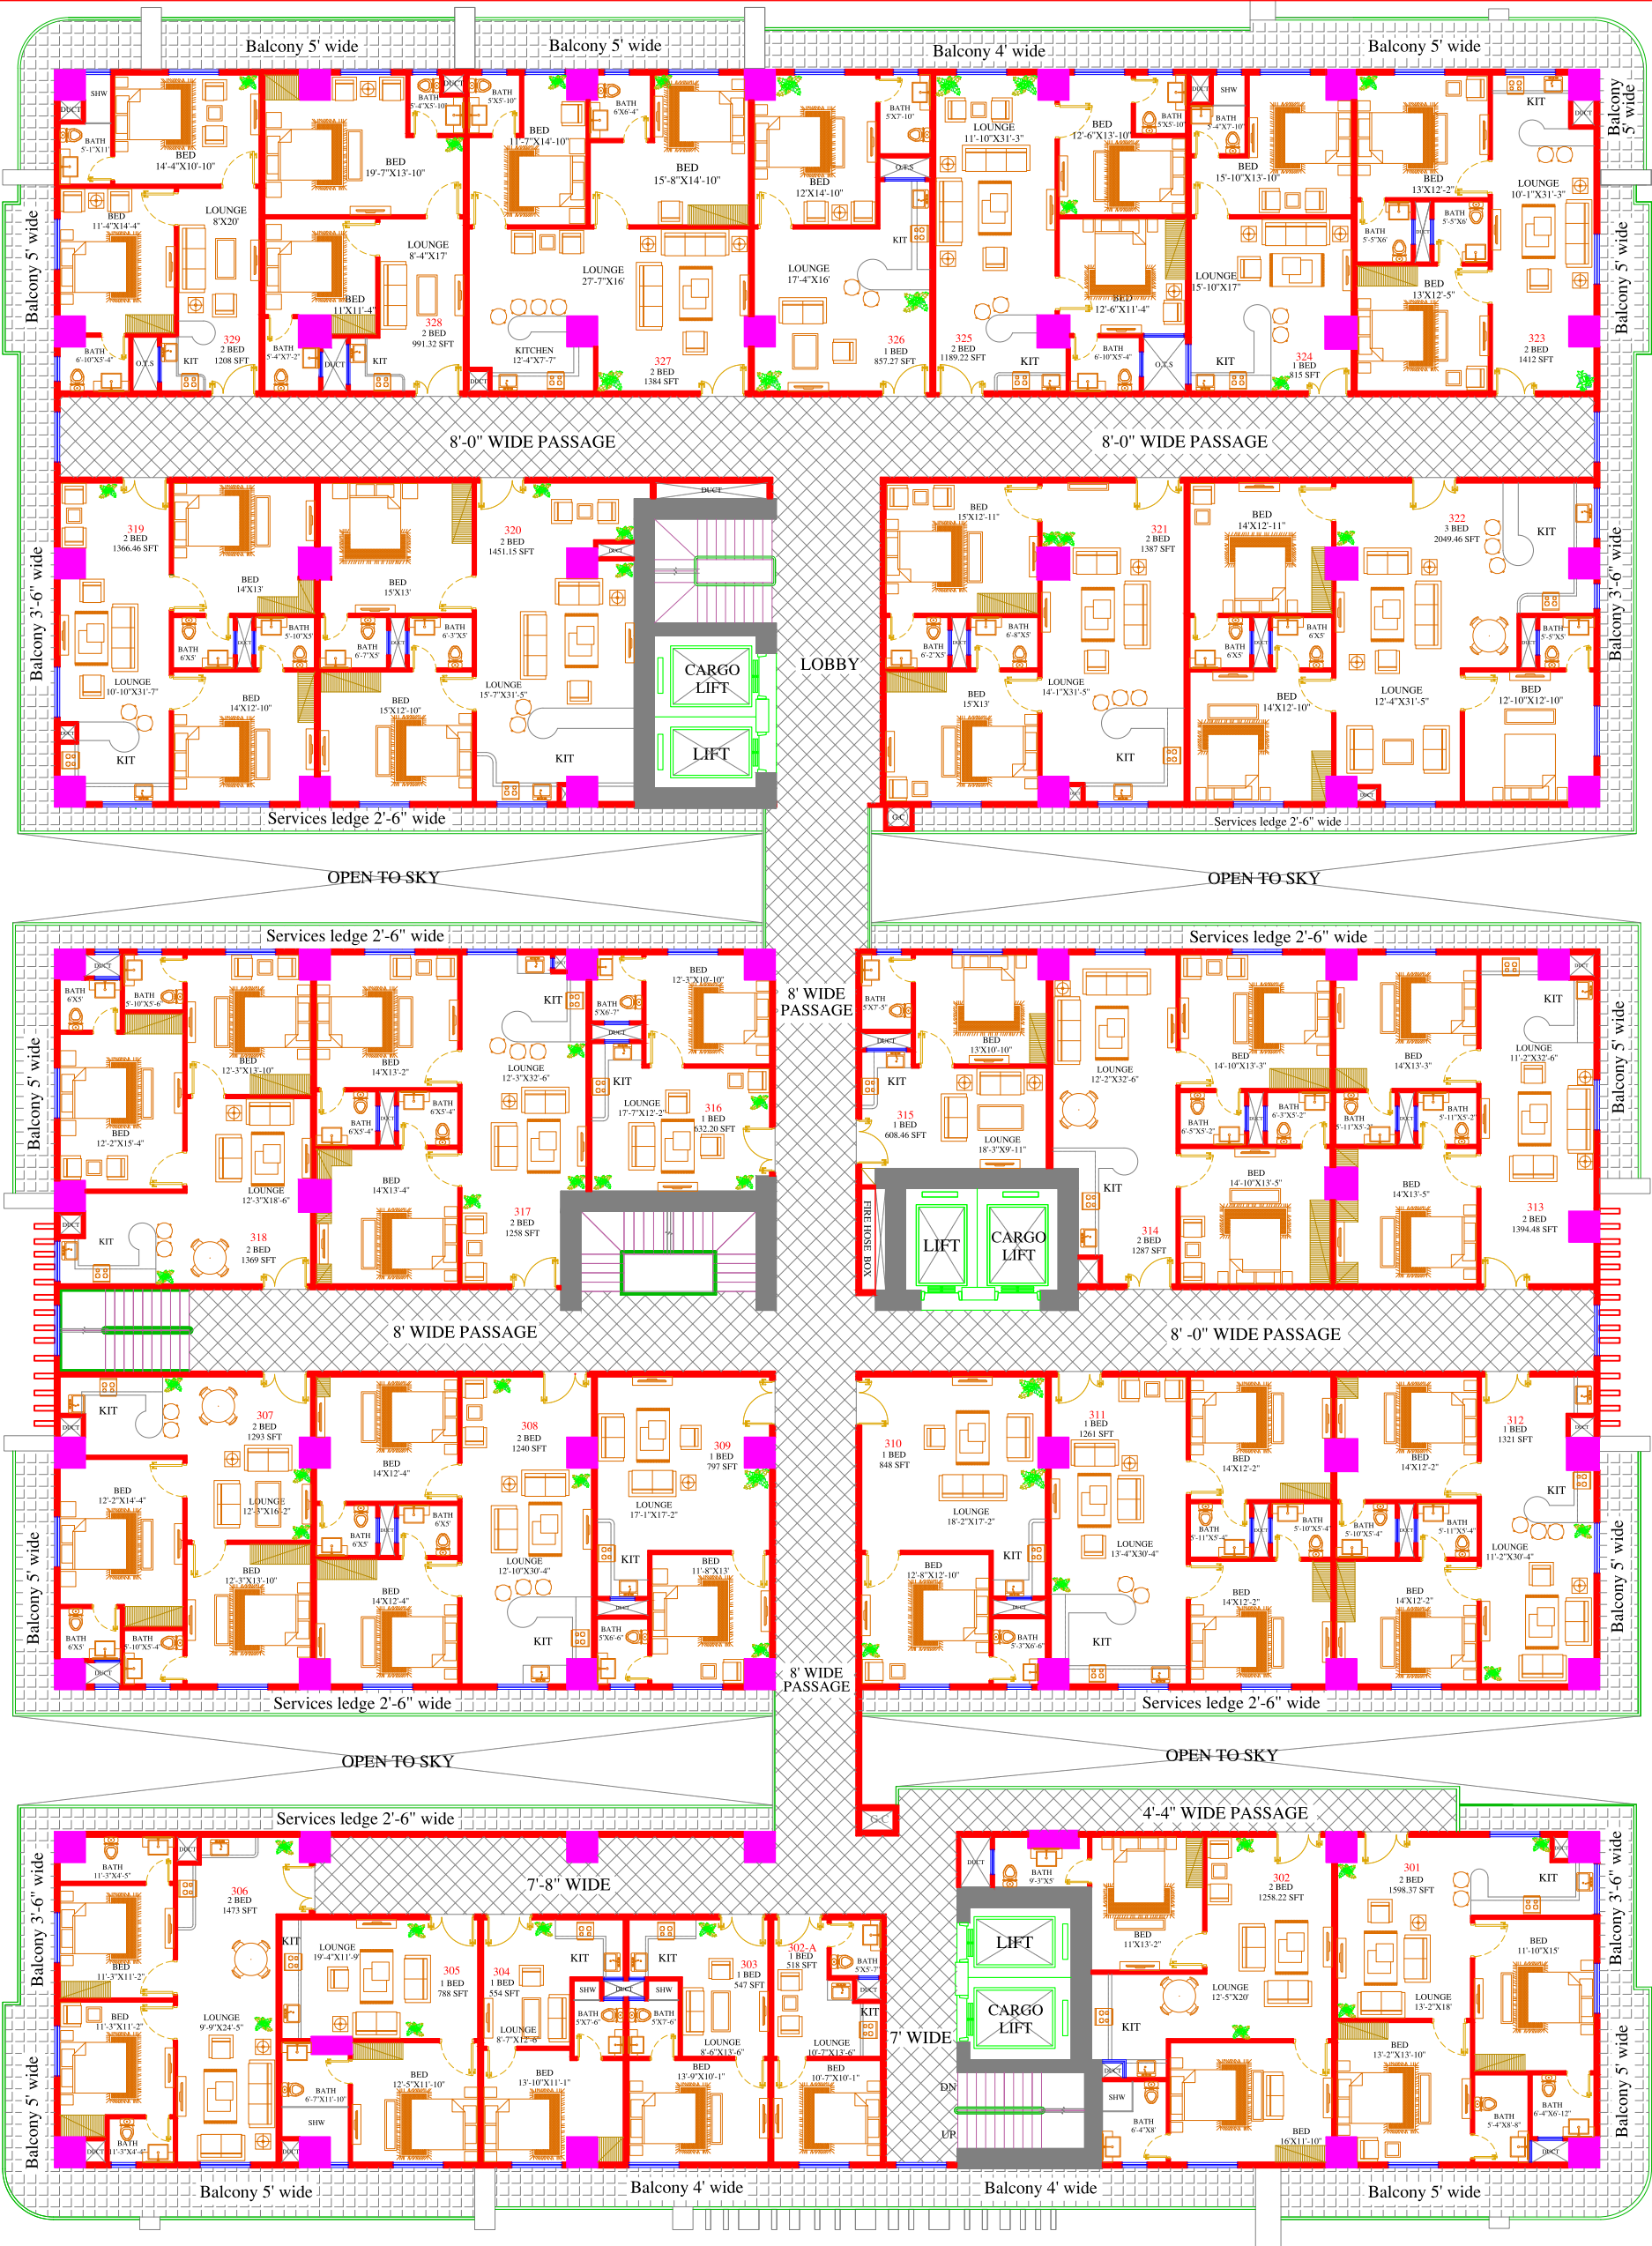

3rd FLOOR PLAN

TITLE:
3rd FLOOR PLAN

PROJECT NAME & ADDRESS
SAIF STAR
TOWER

OPENING SCHEDULE.

S.No	Symbol	Width	Height	Qty/Remarks
1				
2				
3				
4				
5				
6				
7				
8				
9				
10				
11				
12				
13				

SCHEDULE OF AREA.

TOTAL PLOT AREA: =
GROUND FLOOR PLAN: =
FIRST FLOOR PLAN: =
BASMENT FLOOR PLAN: =
TOTAL COVERED AREA: =
OPEN AREA: =

DRAWN BY: KAMAL UD DIN
CHECK BY: ABID HUSSAIN
DATE: 07-01-2023
SCALE: N.T.S

ARCHITECT: HASSAM ZAHIR SHAH

ATTESTED:





4th FLOOR PLAN

TITLE:
4th FLOOR PLAN

PROJECT NAME & ADDRESS
SAIF STAR
TOWER

OPENING SCHEDULE.

S.No	Symbol	Width	Height	Qty/Remarks
1				
2				
3				
4				
5				
6				
7				
8				
9				
10				
11				
12				
13				

SCHEDULE OF AREA.

TOTAL PLOT AREA: =
GROUND FLOOR PLAN: =
FIRST FLOOR PLAN: =
BASMENT FLOOR PLAN: =
TOTAL COVERED AREA: =
OPEN AREA: =

DRAWN BY:

KAMAL UD DIN

CHICK BY:

ABID HUSSAIN

DATE:

07-01-2023

SCALE:


N.T.S

ARCHITECT:

HASSAM ZAHIR SHAH

ATTESTED:



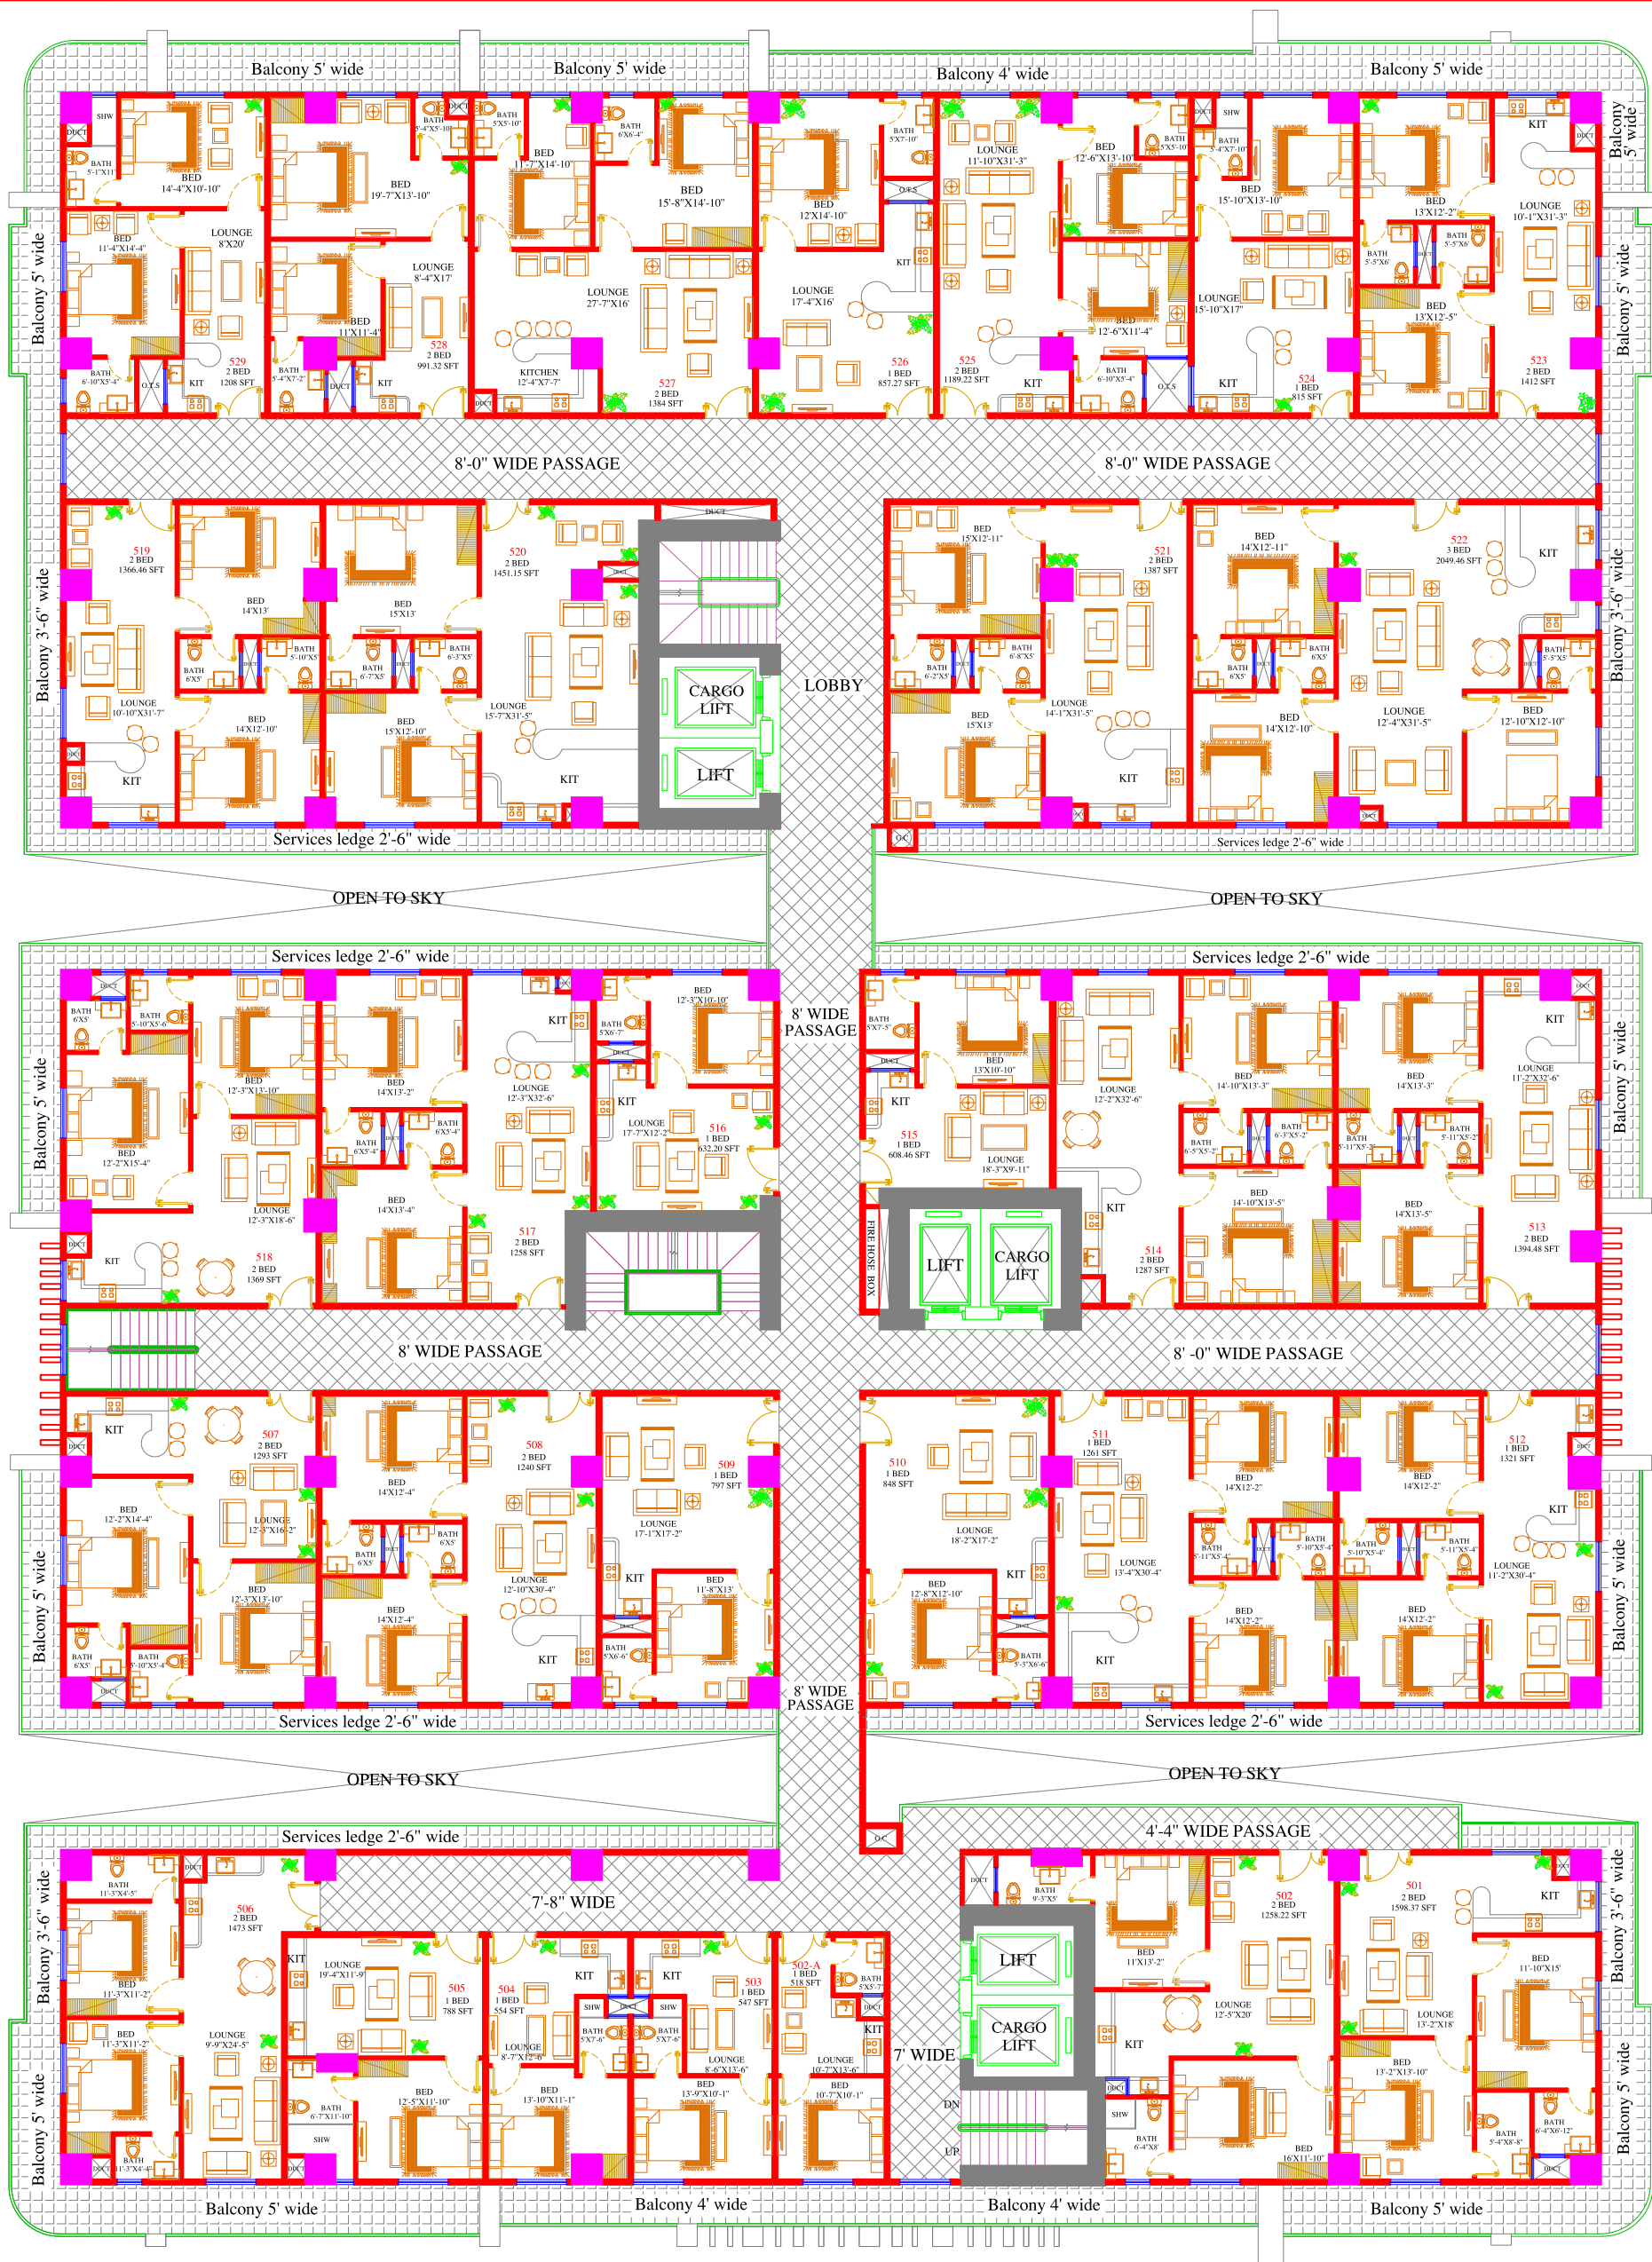

5th FLOOR PLAN

TITLE:
5th FLOOR PLAN

PROJECT NAME & ADDRESS

SAIF STAR
TOWER

OPENING SCHEDULE.

S.No	Symbol	Width	Height	Qty/Remarks
1				
2				
3				
4				
5				
6				
7				
8				
9				
10				
11				
12				
13				

SCHEDULE OF AREA.


TOTAL PLOT AREA: =
GROUND FLOOR PLAN: =
FIRST FLOOR PLAN: =
BASMENT FLOOR PLAN: =
TOTAL COVERED AREA: =
OPEN AREA: =

DRAWN BY: KAMAL UD DIN
CHECK BY: ABID HUSSAIN
DATE: 07-01-2023
SCALE: N.T.S

ARCHITECT: HASSAM ZAHIR SHAH

ATTESTED:



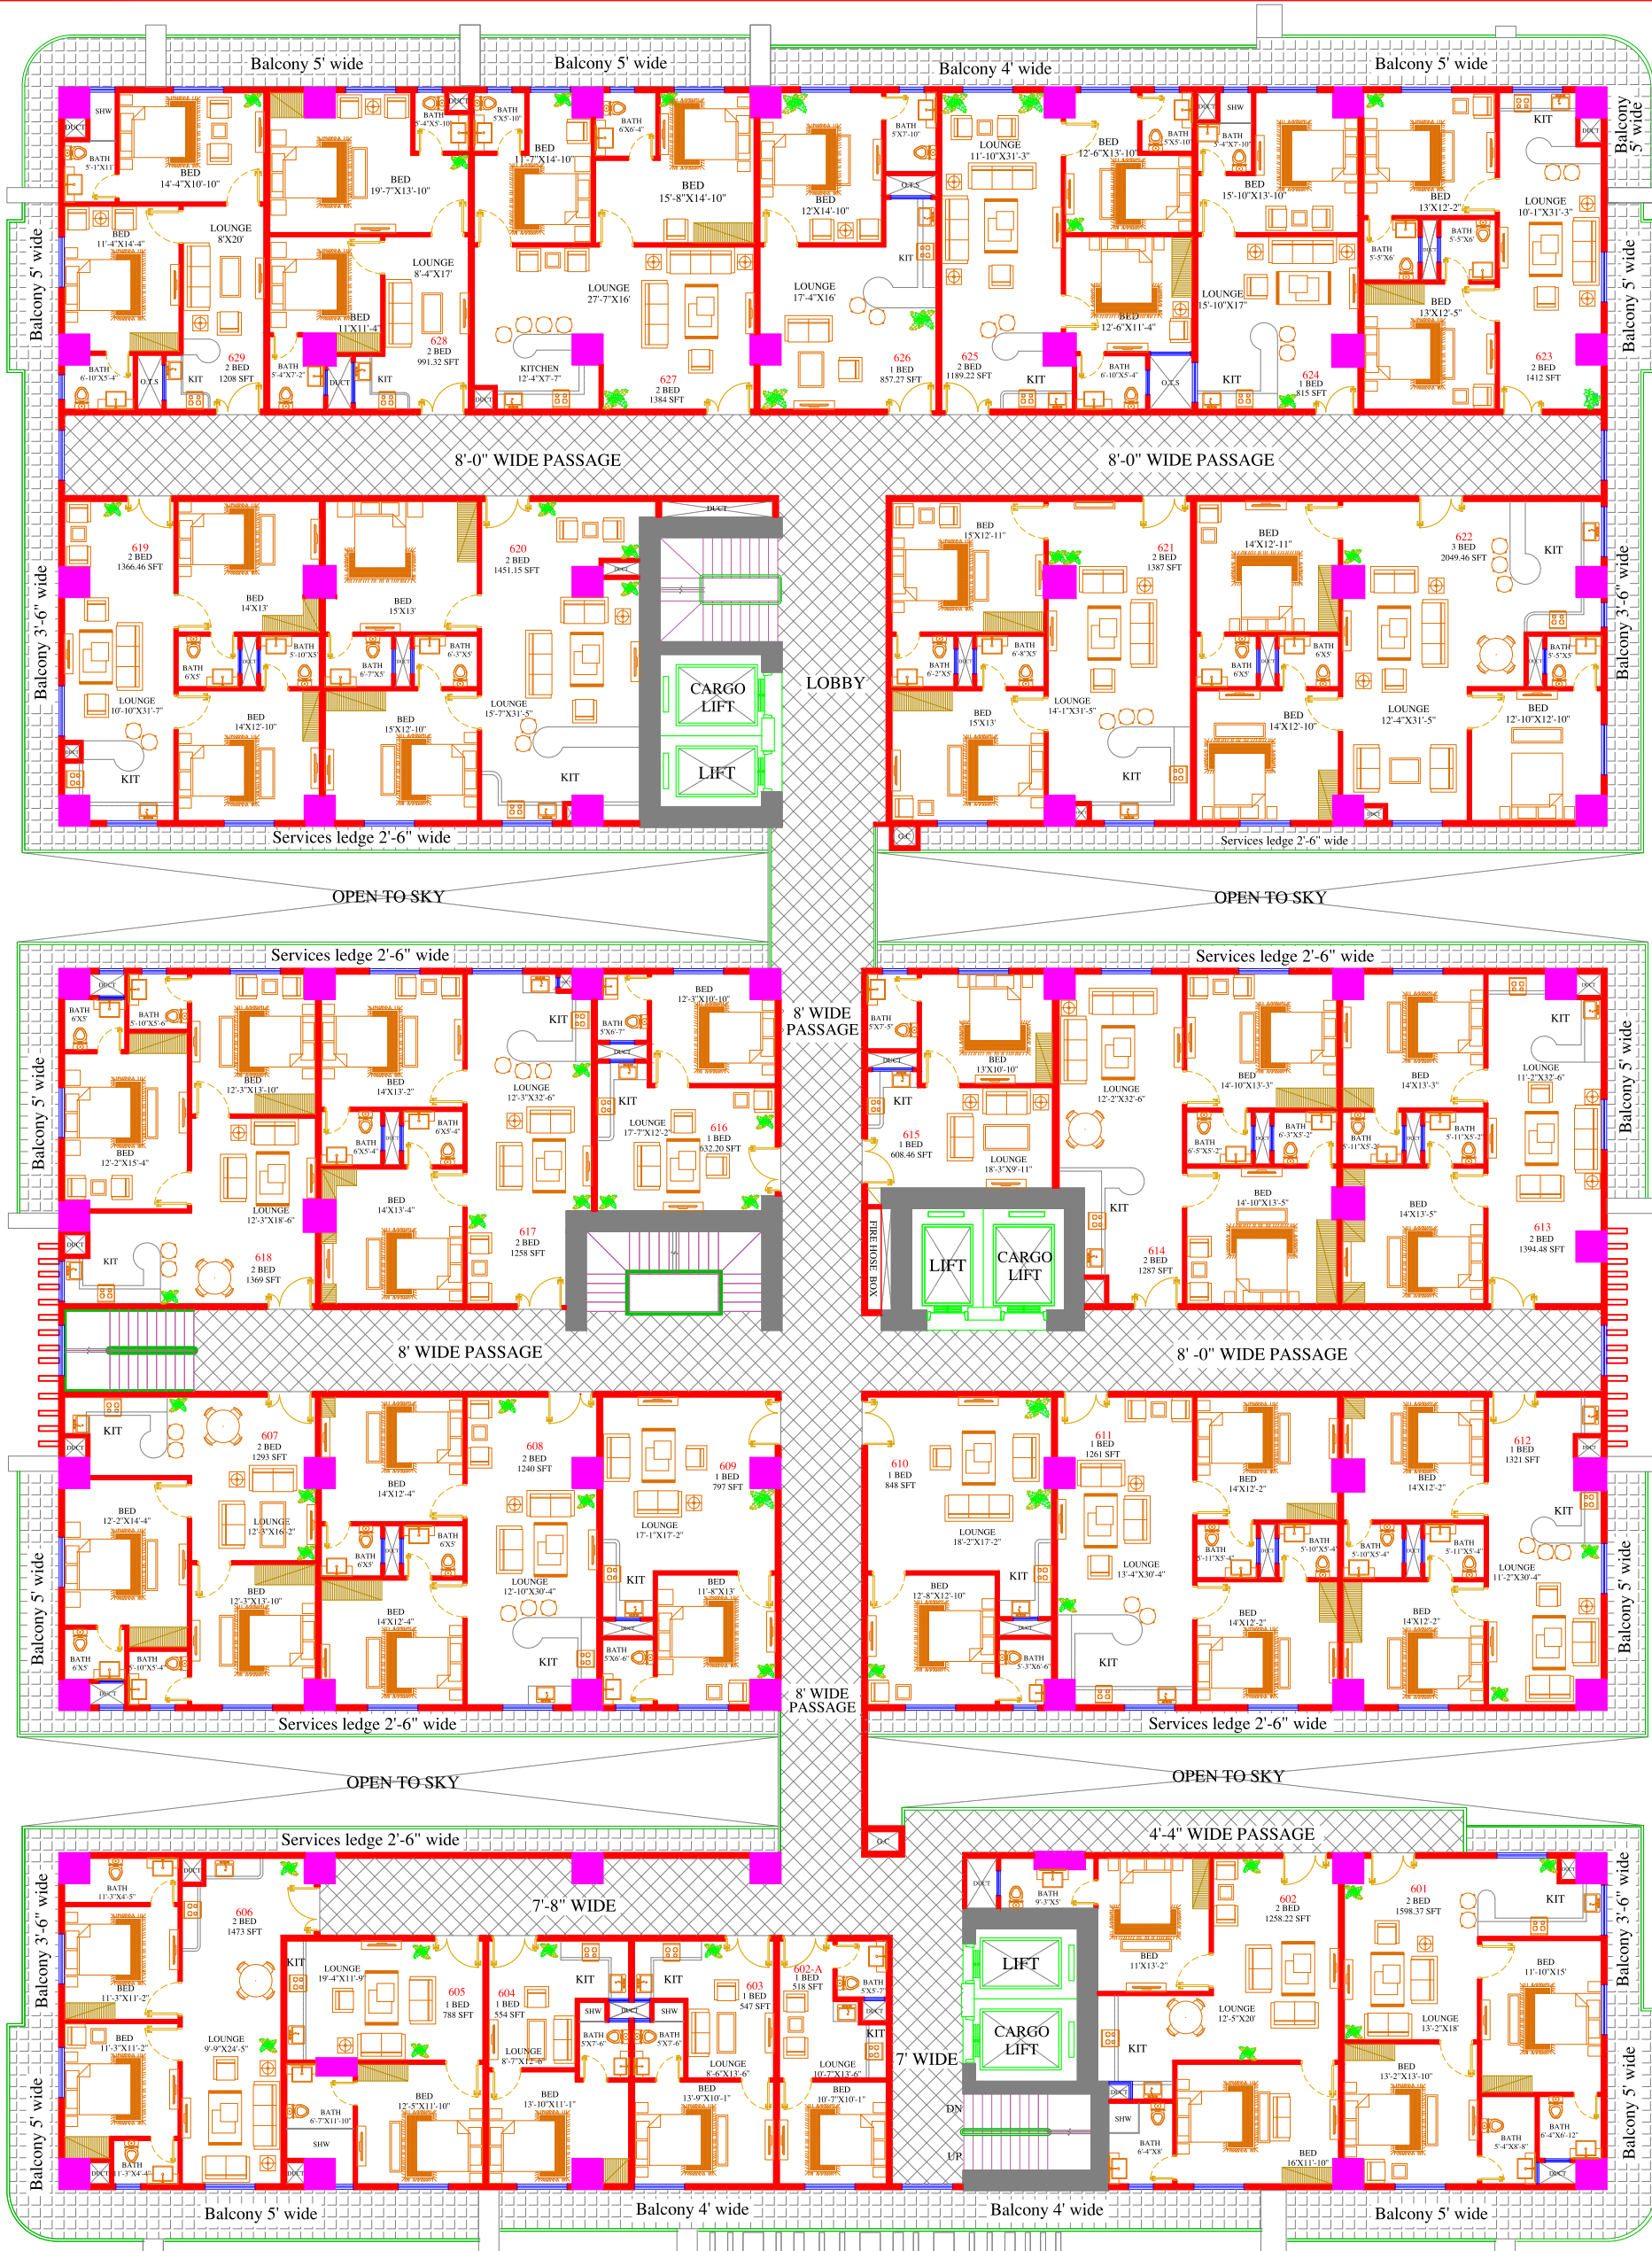

6th FLOOR PLAN

TITLE:

6th FLOOR PLAN

PROJECT NAME & ADDRESS

SAIF STAR
TOWER

OPENING SCHEDULE.				
S.No	Symbol	Width	Height	Qty/Remarks.
1				
2				
3				
4				
5				
6				
7				
8				
9				
10				
11				
12				
13				

SCHEDULE OF AREA.

TOTAL PLOT AREA: =

GROUND FLOOR PLAN: =

FIRST FLOOR PLAN: =

BASMENT FLOOR PLAN: =

TOTAL COVERED AREA: =

OPEN AREA: =

DRAWN BY: KAMAL UD DIN

CHICK BY: ABID HUSSAIN

DATE: 07-01-2023

SCALE: N.T.S

ARCHITECT: HASSAM ZAHIR SHAH

ATTESTED:





7th FLOOR PLAN

TITLE:

7th FLOOR PLAN

PROJECT NAME & ADDRESS

SAIF STAR
TOWER

OPENING SCHEDULE.

S.No	Symbol	Width	Height	Qty/Remarks
1				
2				
3				
4				
5				
6				
7				
8				
9				
10				
11				
12				
13				

SCHEDULE OF AREA.

TOTAL PLOT AREA: =
GROUND FLOOR PLAN: =
FIRST FLOOR PLAN: =
BASMENT FLOOR PLAN: =
TOTAL COVERED AREA: =
OPEN AREA: =

DRAWN BY:

KAMAL UD DIN

CHICK BY:

ABID HUSSAIN

DATE:

07-01-2023

SCALE:


N.T.S

ARCHITECT:

HASSAM ZAHIR SHAH

ATTESTED:



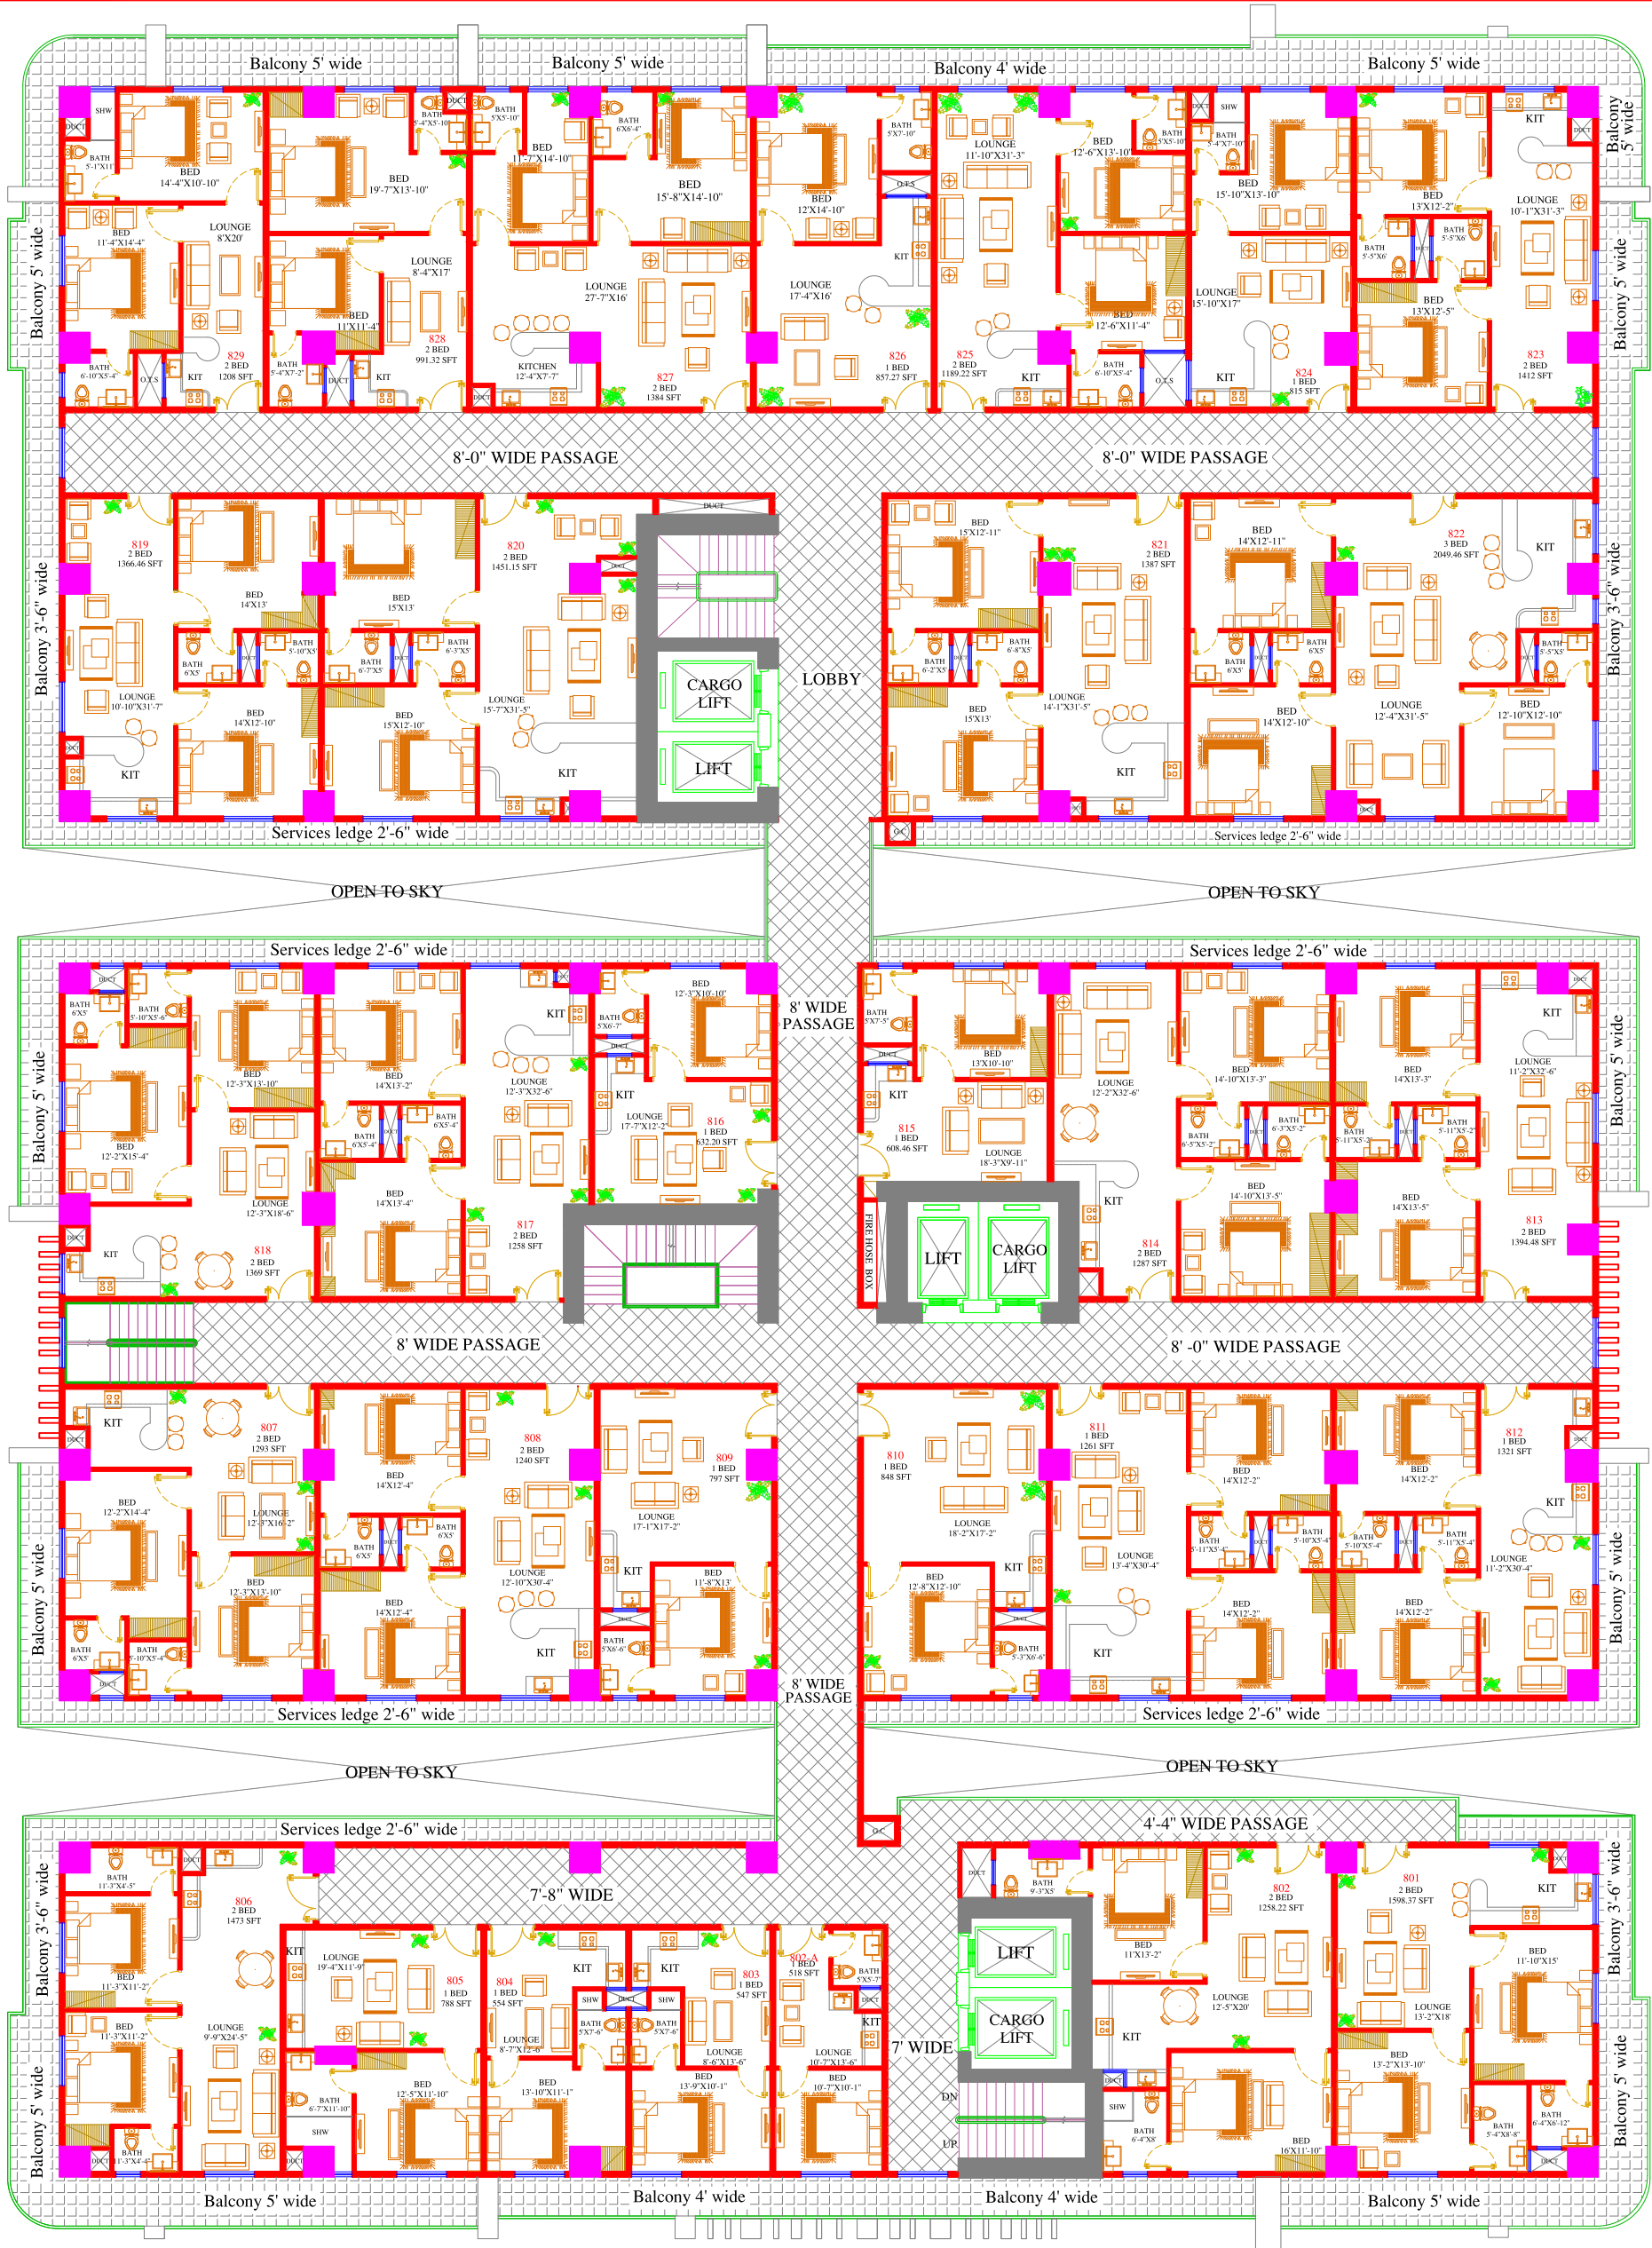

8th FLOOR PLAN

TITLE:
8th FLOOR PLAN

PROJECT NAME & ADDRESS
SAIF STAR
TOWER

OPENING SCHEDULE.

S.No	Symbol	Width	Height	Qty/Remarks
1				
2				
3				
4				
5				
6				
7				
8				
9				
10				
11				
12				
13				

SCHEDULE OF AREA.

TOTAL PLOT AREA: =
GROUND FLOOR PLAN: =
FIRST FLOOR PLAN: =
BASMENT FLOOR PLAN: =
TOTAL COVERED AREA: =
OPEN AREA: =

DRAWN BY: KAMAL UD DIN
CHECK BY: ABID HUSSAIN
DATE: 07-01-2023
SCALE: N.T.S

ARCHITECT: HASSAM ZAHIR SHAH

ATTESTED:





9th FLOOR PLAN

TITLE:
9th FLOOR PLAN

PROJECT NAME & ADDRESS
SAIF STAR
TOWER

OPENING SCHEDULE.

S.No	Symbol	Width	Height	Qty/Remarks
1				
2				
3				
4				
5				
6				
7				
8				
9				
10				
11				
12				
13				

SCHEDULE OF AREA.

TOTAL PLOT AREA: =
GROUND FLOOR PLAN: =
FIRST FLOOR PLAN: =
BASMENT FLOOR PLAN: =
TOTAL COVERED AREA: =
OPEN AREA: =

DRAWN BY:

KAMAL UD DIN
DATE: 07-01-2023

CHICK BY:


ABID HUSSAIN
SCALE: N.T.S

ARCHITECT:

HASSAM ZAHIR SHAH

ATTESTED:




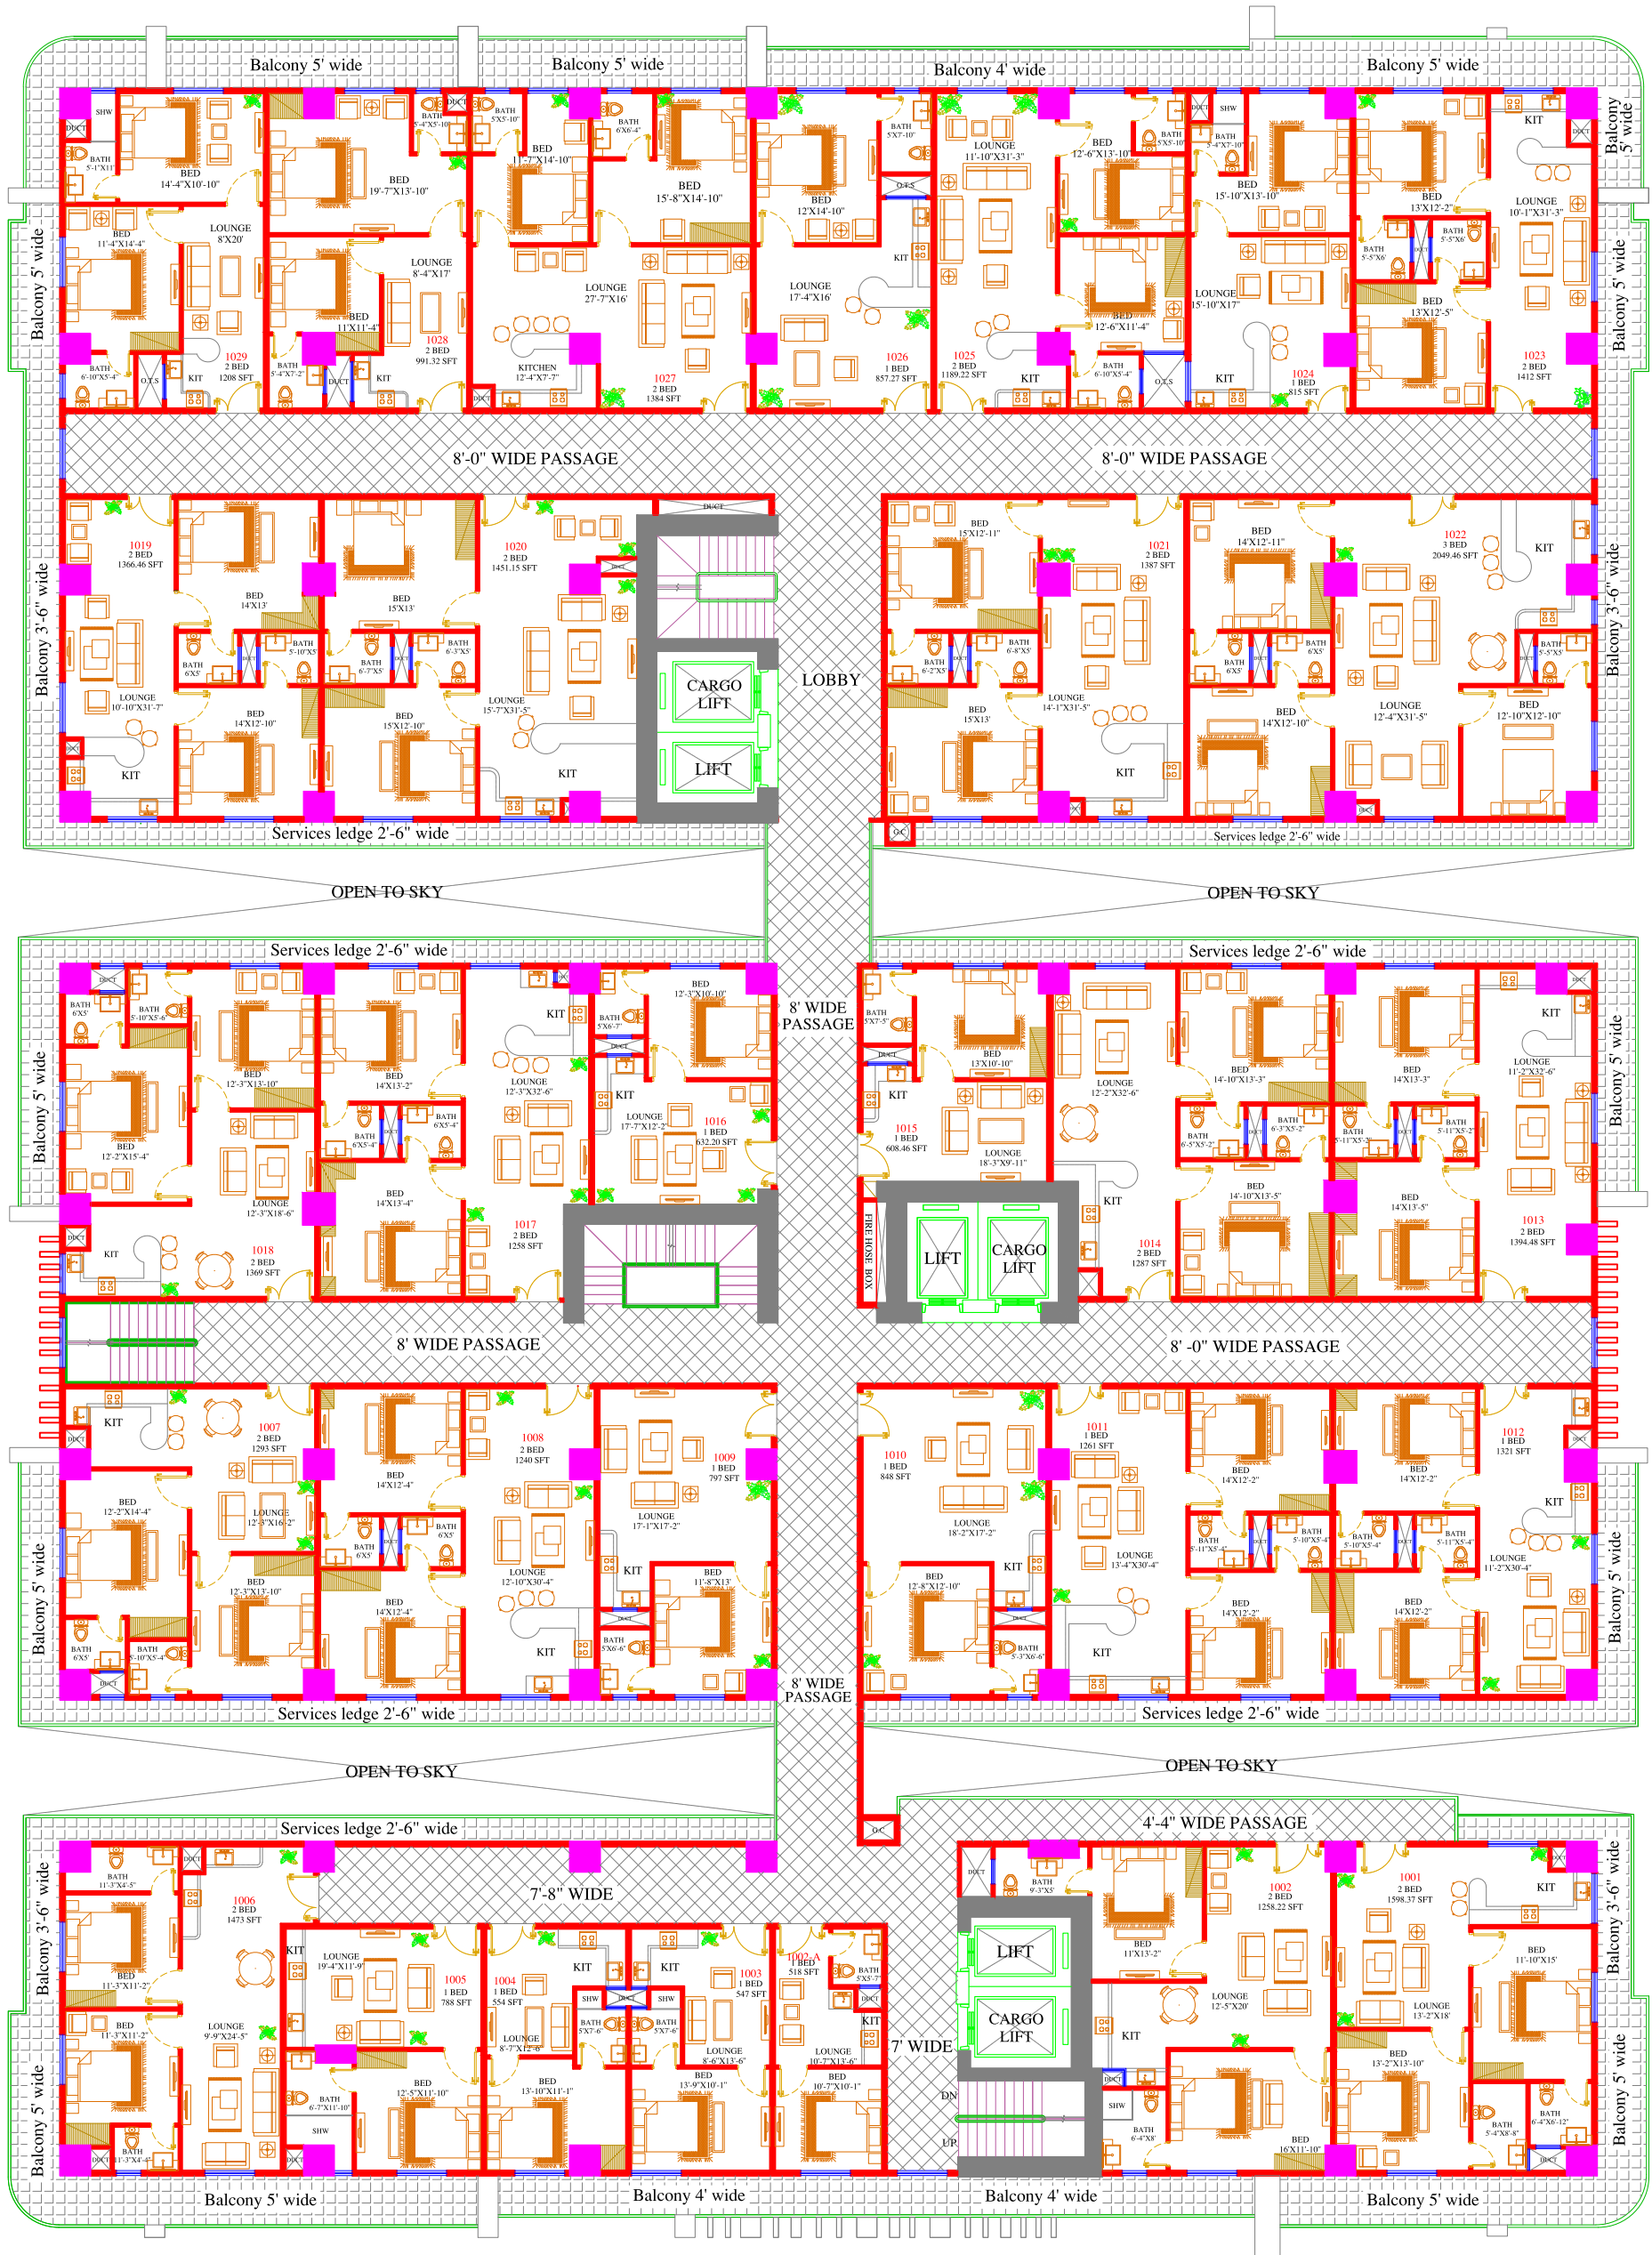

TITLE:

10th FLOOR PLAN

PROJECT NAME &

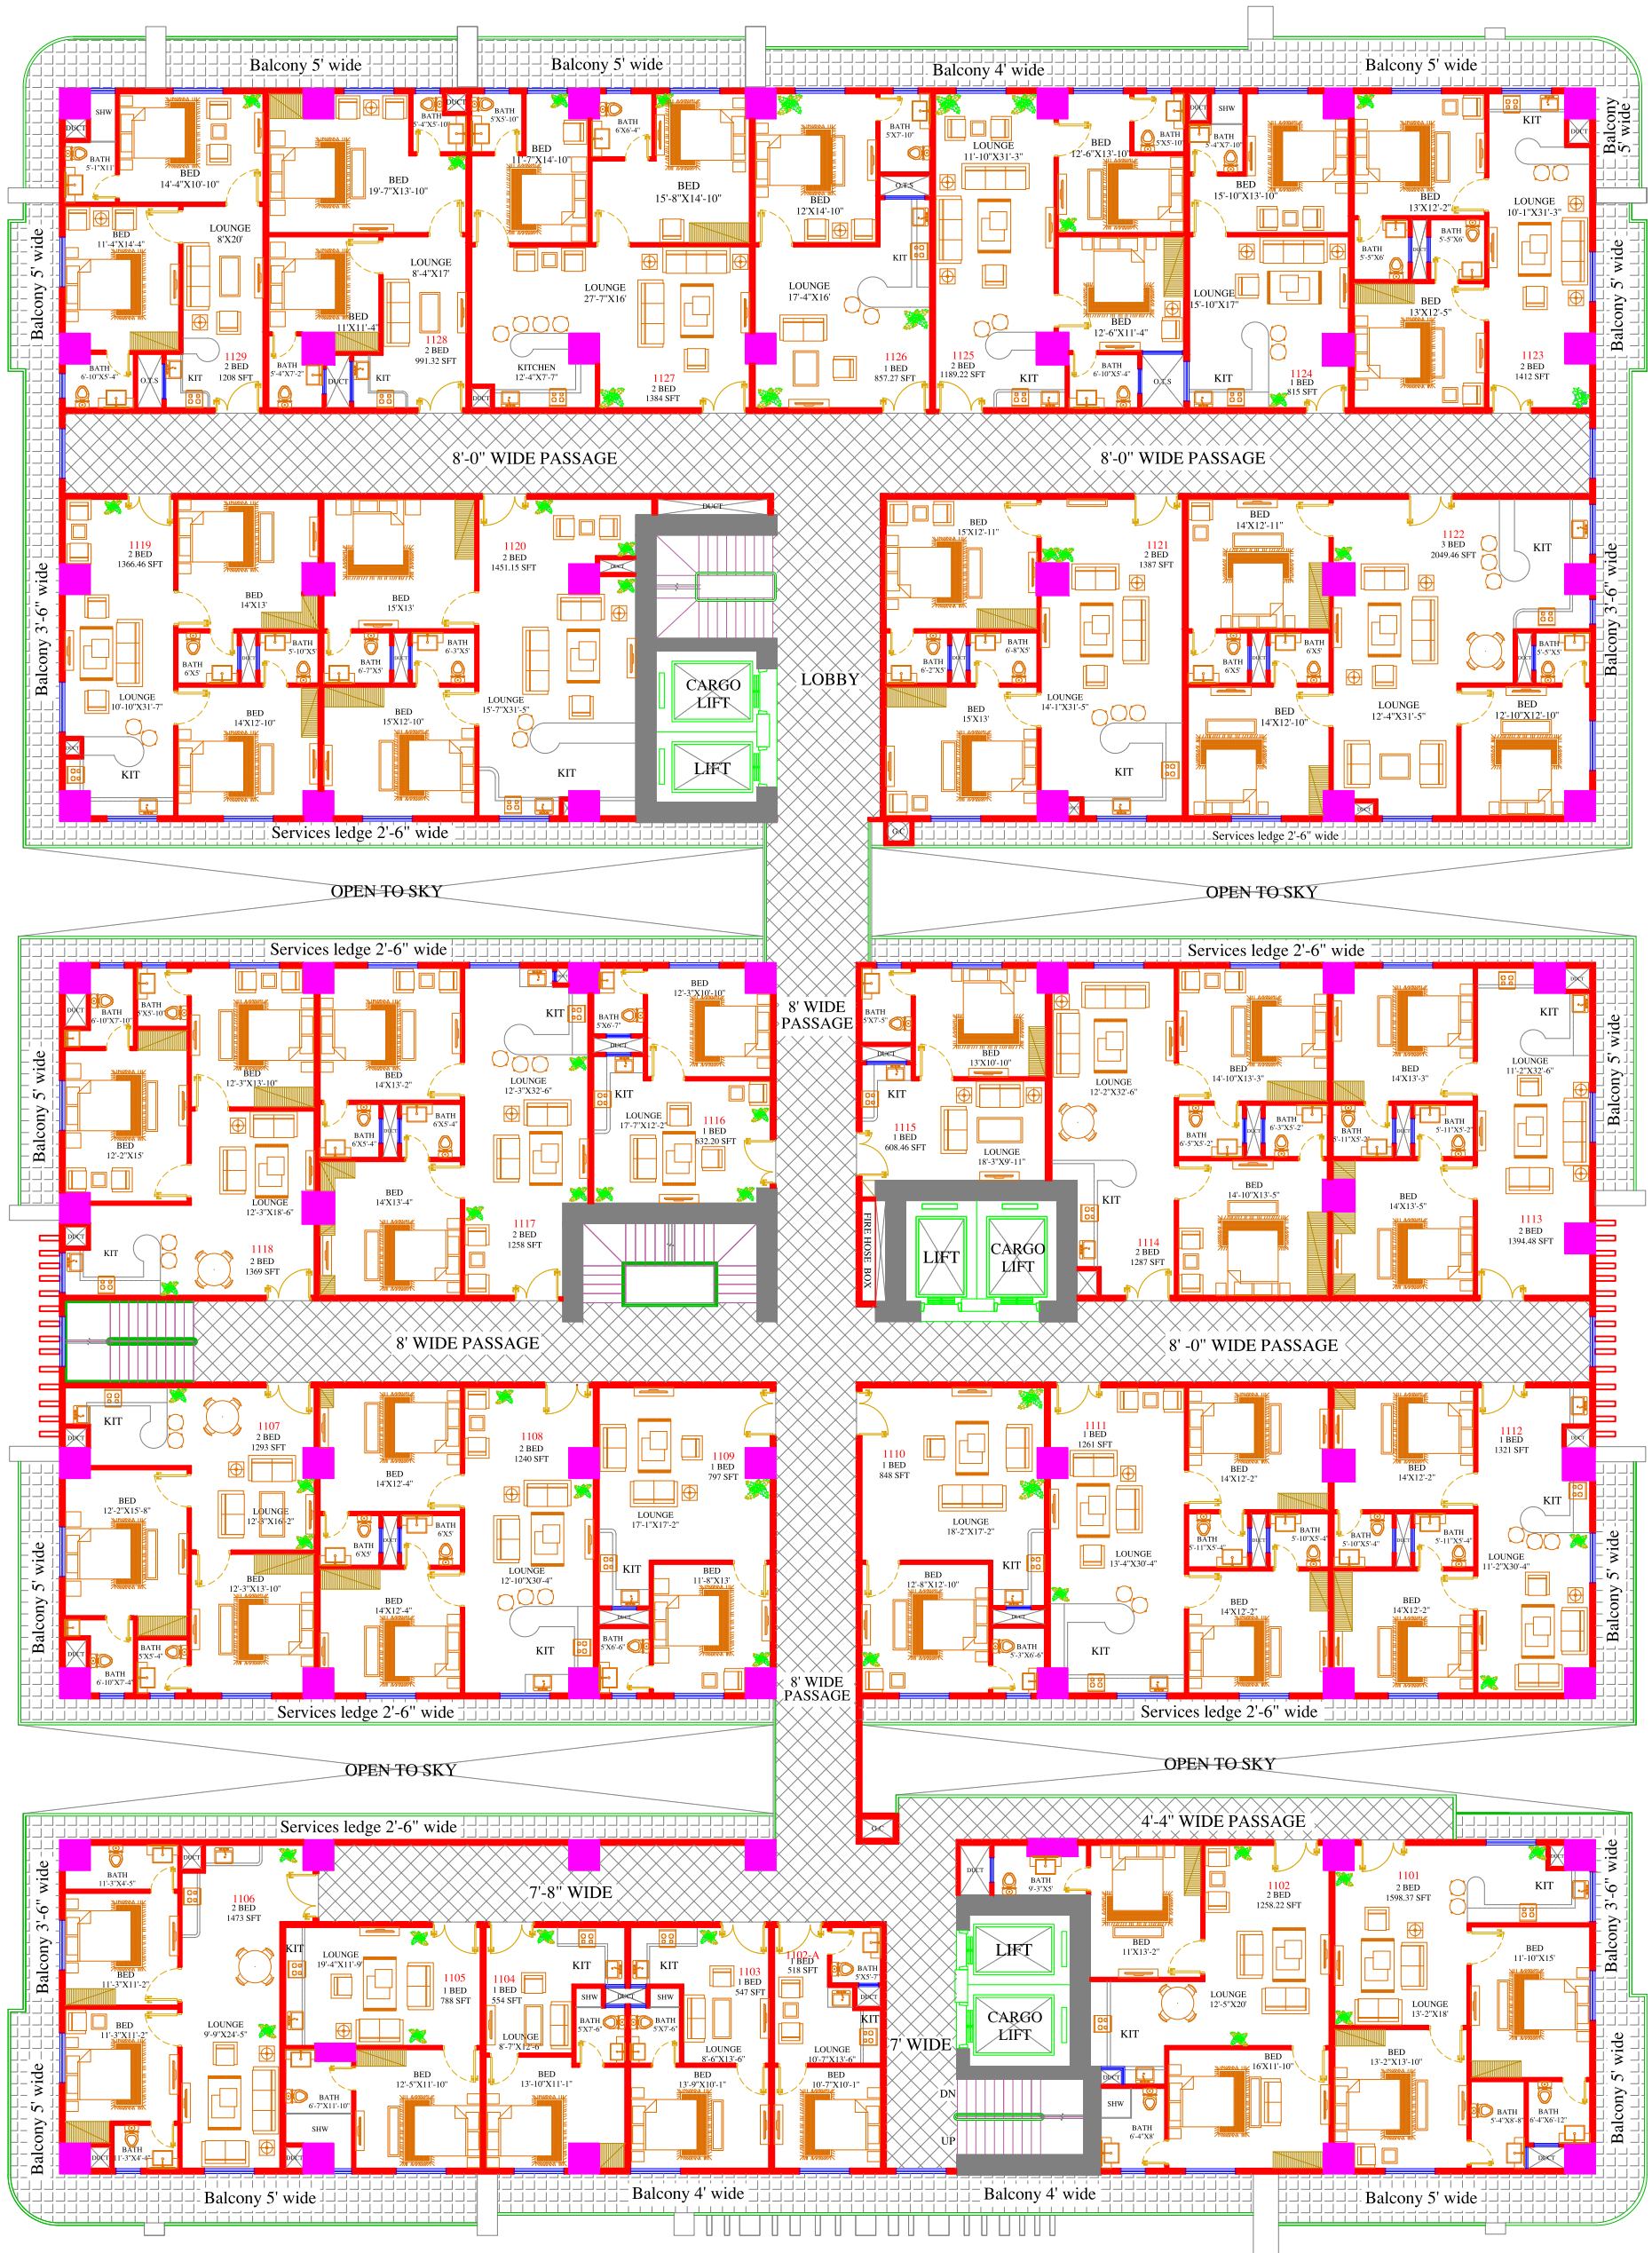

11th FLOOR PLAN

TITLE:
11th FLOOR PLAN

PROJECT NAME & ADDRESS

SAIF STAR
TOWER

OPENING SCHEDULE.

S.No	Symbol	Width	Height	Qty/Remarks
1				
2				
3				
4				
5				
6				
7				
8				
9				
10				
11				
12				
13				

SCHEDULE OF AREA.

TOTAL PLOT AREA: =
GROUND FLOOR PLAN: =
FIRST FLOOR PLAN: =
BASMENT FLOOR PLAN: =
TOTAL COVERED AREA: =
OPEN AREA: =

DRAWN BY:

KAMAL UD DIN

CHICK BY:

ABID HUSSAIN

DATE:

07-01-2023

SCALE:


N.T.S

ARCHITECT:

HASSAM ZAHIR SHAH

ATTESTED:



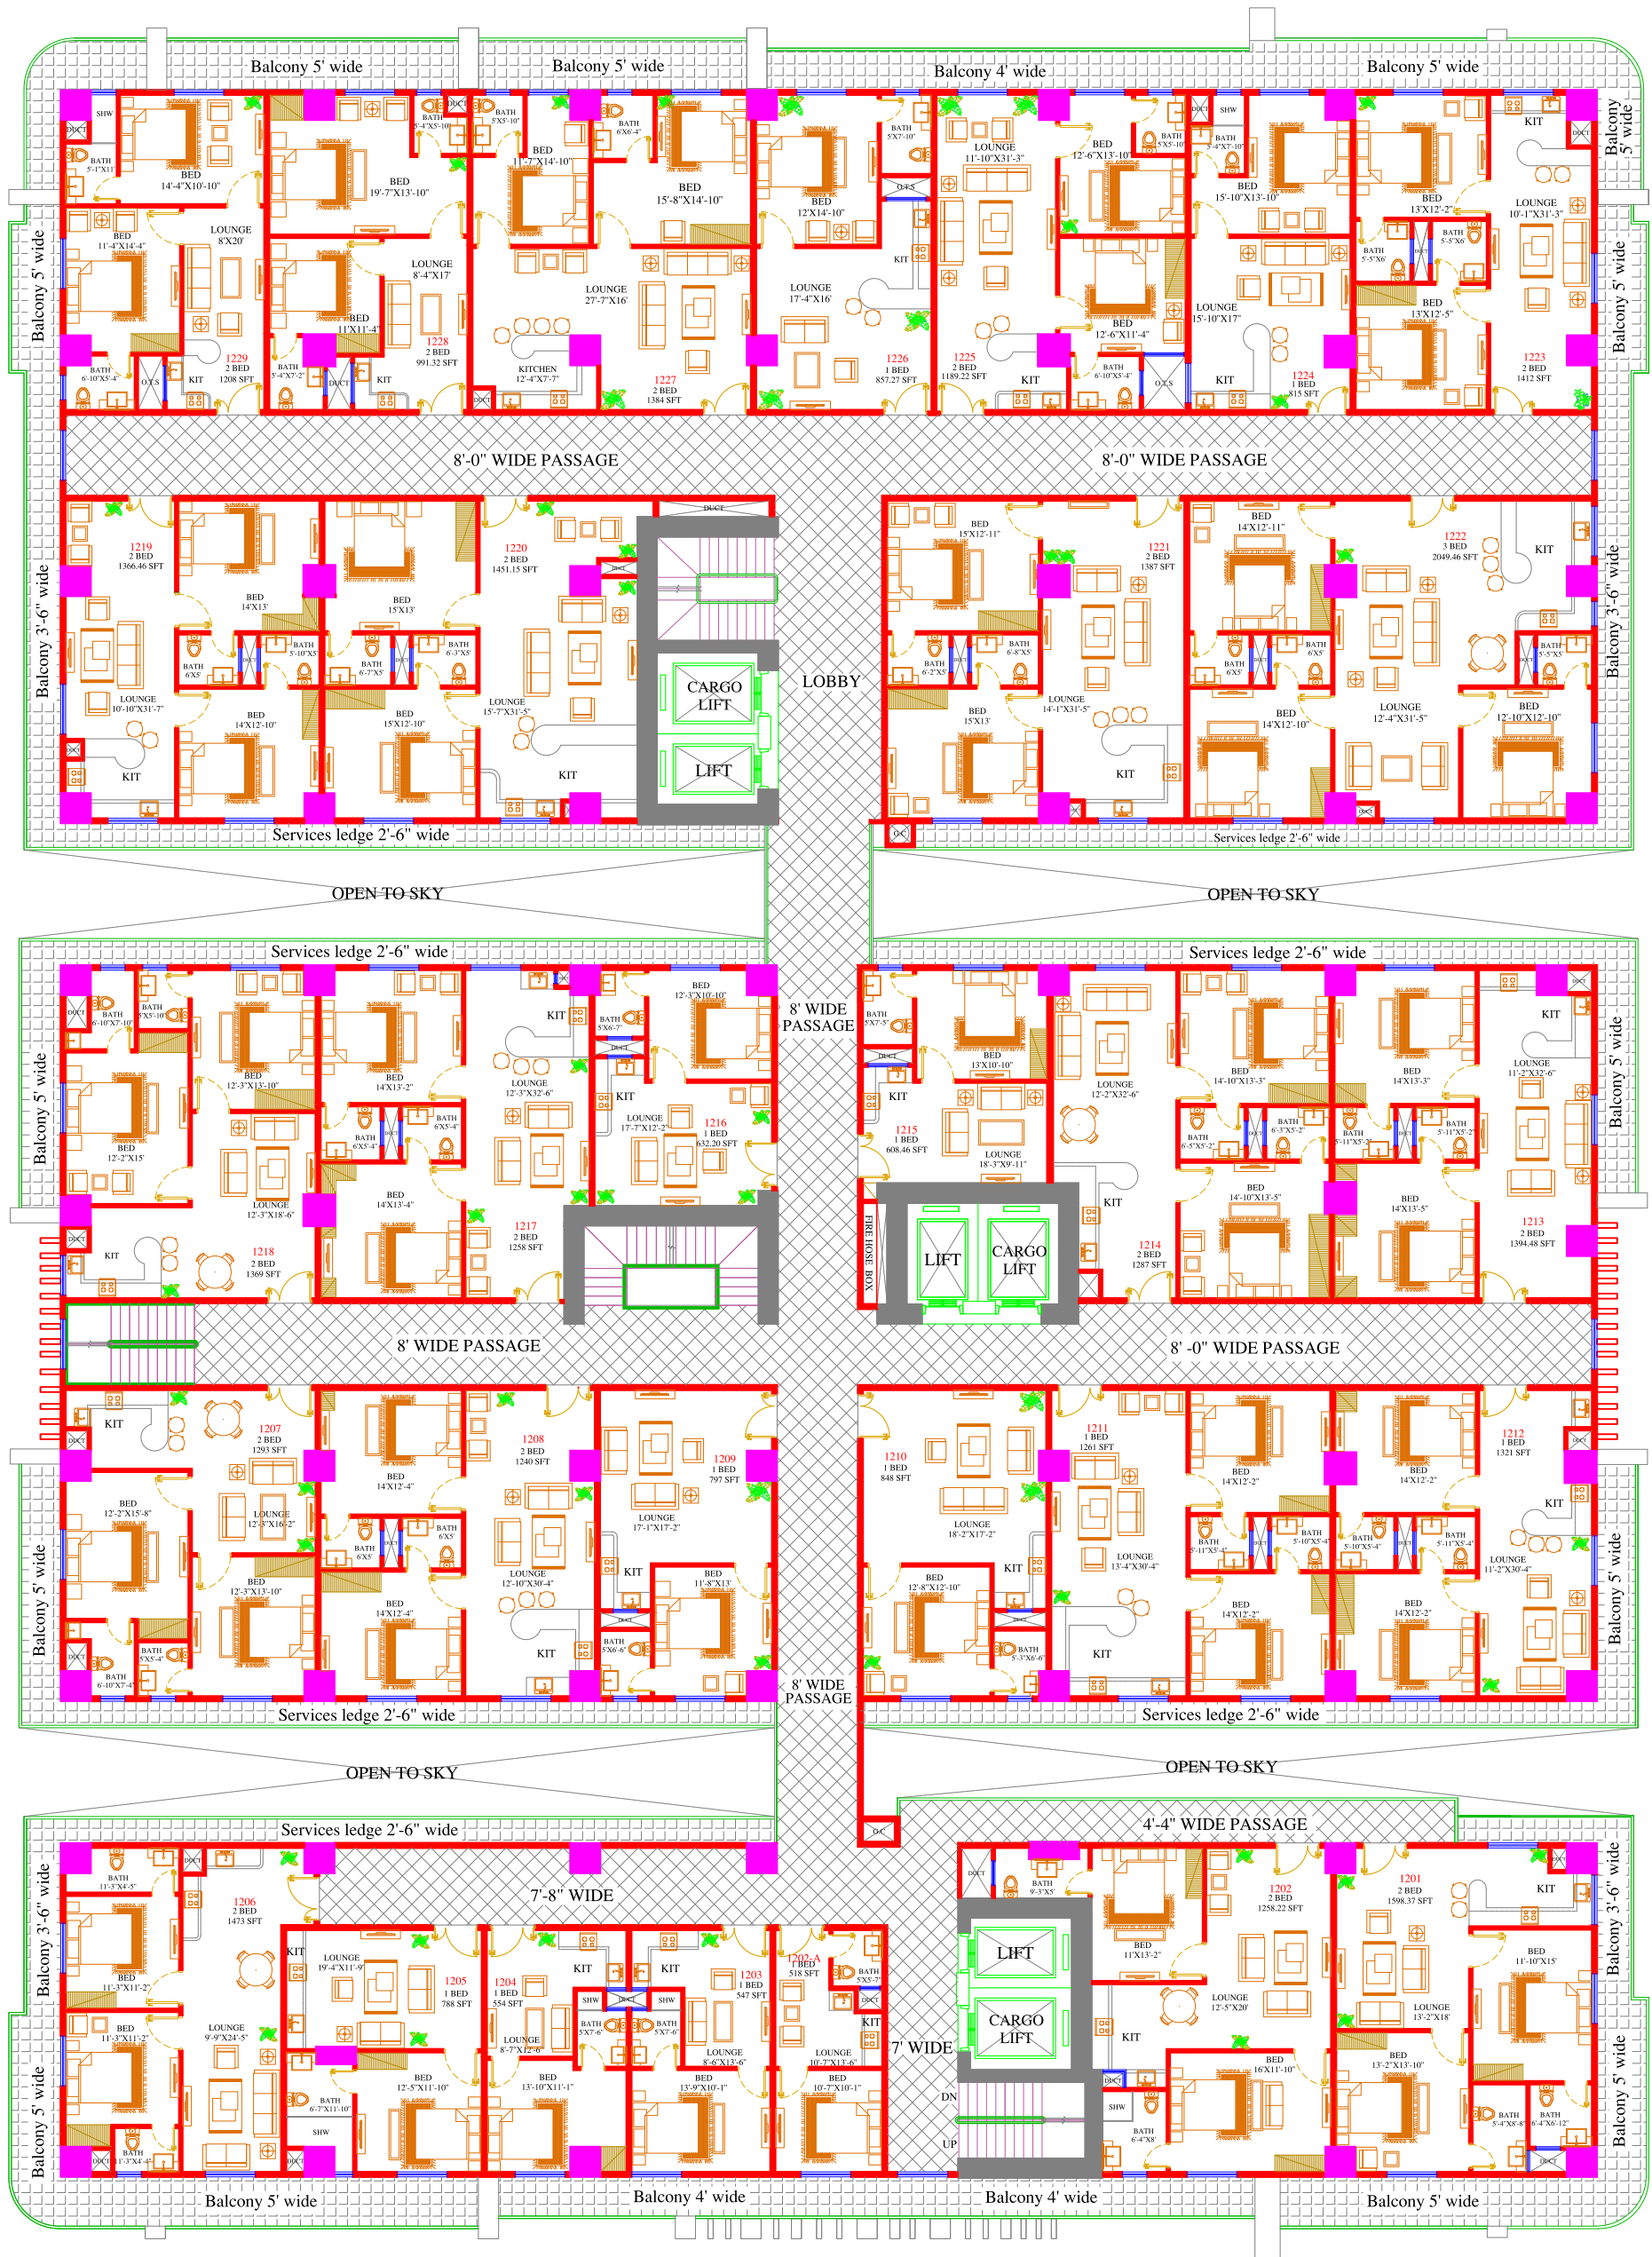

12th FLOOR PLAN

TITLE:

12th FLOOR PLAN

PROJECT NAME & ADDRESS

SAIF STAR
TOWER

OPENING SCHEDULE.				
S.No	Symbol	Width	Height	Qty/Remarks
1				
2				
3				
4				
5				
6				
7				
8				
9				
10				
11				
12				
13				

SCHEDULE OF AREA.	
TOTAL PLOT AREA:	=
GROUND FLOOR PLAN:	=
FIRST FLOOR PLAN:	=
BASMENT FLOOR PLAN:	=
TOTAL COVERED AREA:	=
OPEN AREA:	=

DRAWN BY:	CHK BY:
KAMAL UD DIN	ABID HUSSAIN
DATE:	SCALE:
07-01-2023	N.T.S
ARCHITECT:	
HASSAM ZAHIR SHAH	

ATTESTED:





13th FLOOR PLAN

TITLE:
13th FLOOR PLAN

PROJECT NAME & ADDRESS
SAIF STAR
TOWER

OPENING SCHEDULE.

S.No	Symbol	Width	Height	Qty/Remarks
1				
2				
3				
4				
5				
6				
7				
8				
9				
10				
11				
12				
13				

SCHEDULE OF AREA.

TOTAL PLOT AREA: =
GROUND FLOOR PLAN: =
FIRST FLOOR PLAN: =
BASMENT FLOOR PLAN: =
TOTAL COVERED AREA: =
OPEN AREA: =

DRAWN BY: KAMAL UD DIN
CHECK BY: ABID HUSSAIN
DATE: 07-01-2023
SCALE: N.T.S

ARCHITECT: HASSAM ZAHIR SHAH

ATTESTED:





14th FLOOR PLAN

TITLE:
14th FLOOR PLAN

PROJECT NAME & ADDRESS
SAIF STAR
TOWER

OPENING SCHEDULE.

S.No	Symbol	Width	Height	Qty	Remarks
1					
2					
3					
4					
5					
6					
7					
8					
9					
10					
11					
12					
13					


SCHEDULE OF AREA.

TOTAL PLOT AREA: =
GROUND FLOOR PLAN: =
FIRST FLOOR PLAN: =
BASMENT FLOOR PLAN: =
TOTAL COVERED AREA: =
OPEN AREA: =

DRAWN BY: KAMAL UD DIN
CHECK BY: ABID HUSSAIN
DATE: 07-01-2023
SCALE: N.T.S

ARCHITECT: HASSAM ZAHIR SHAH

ATTESTED:

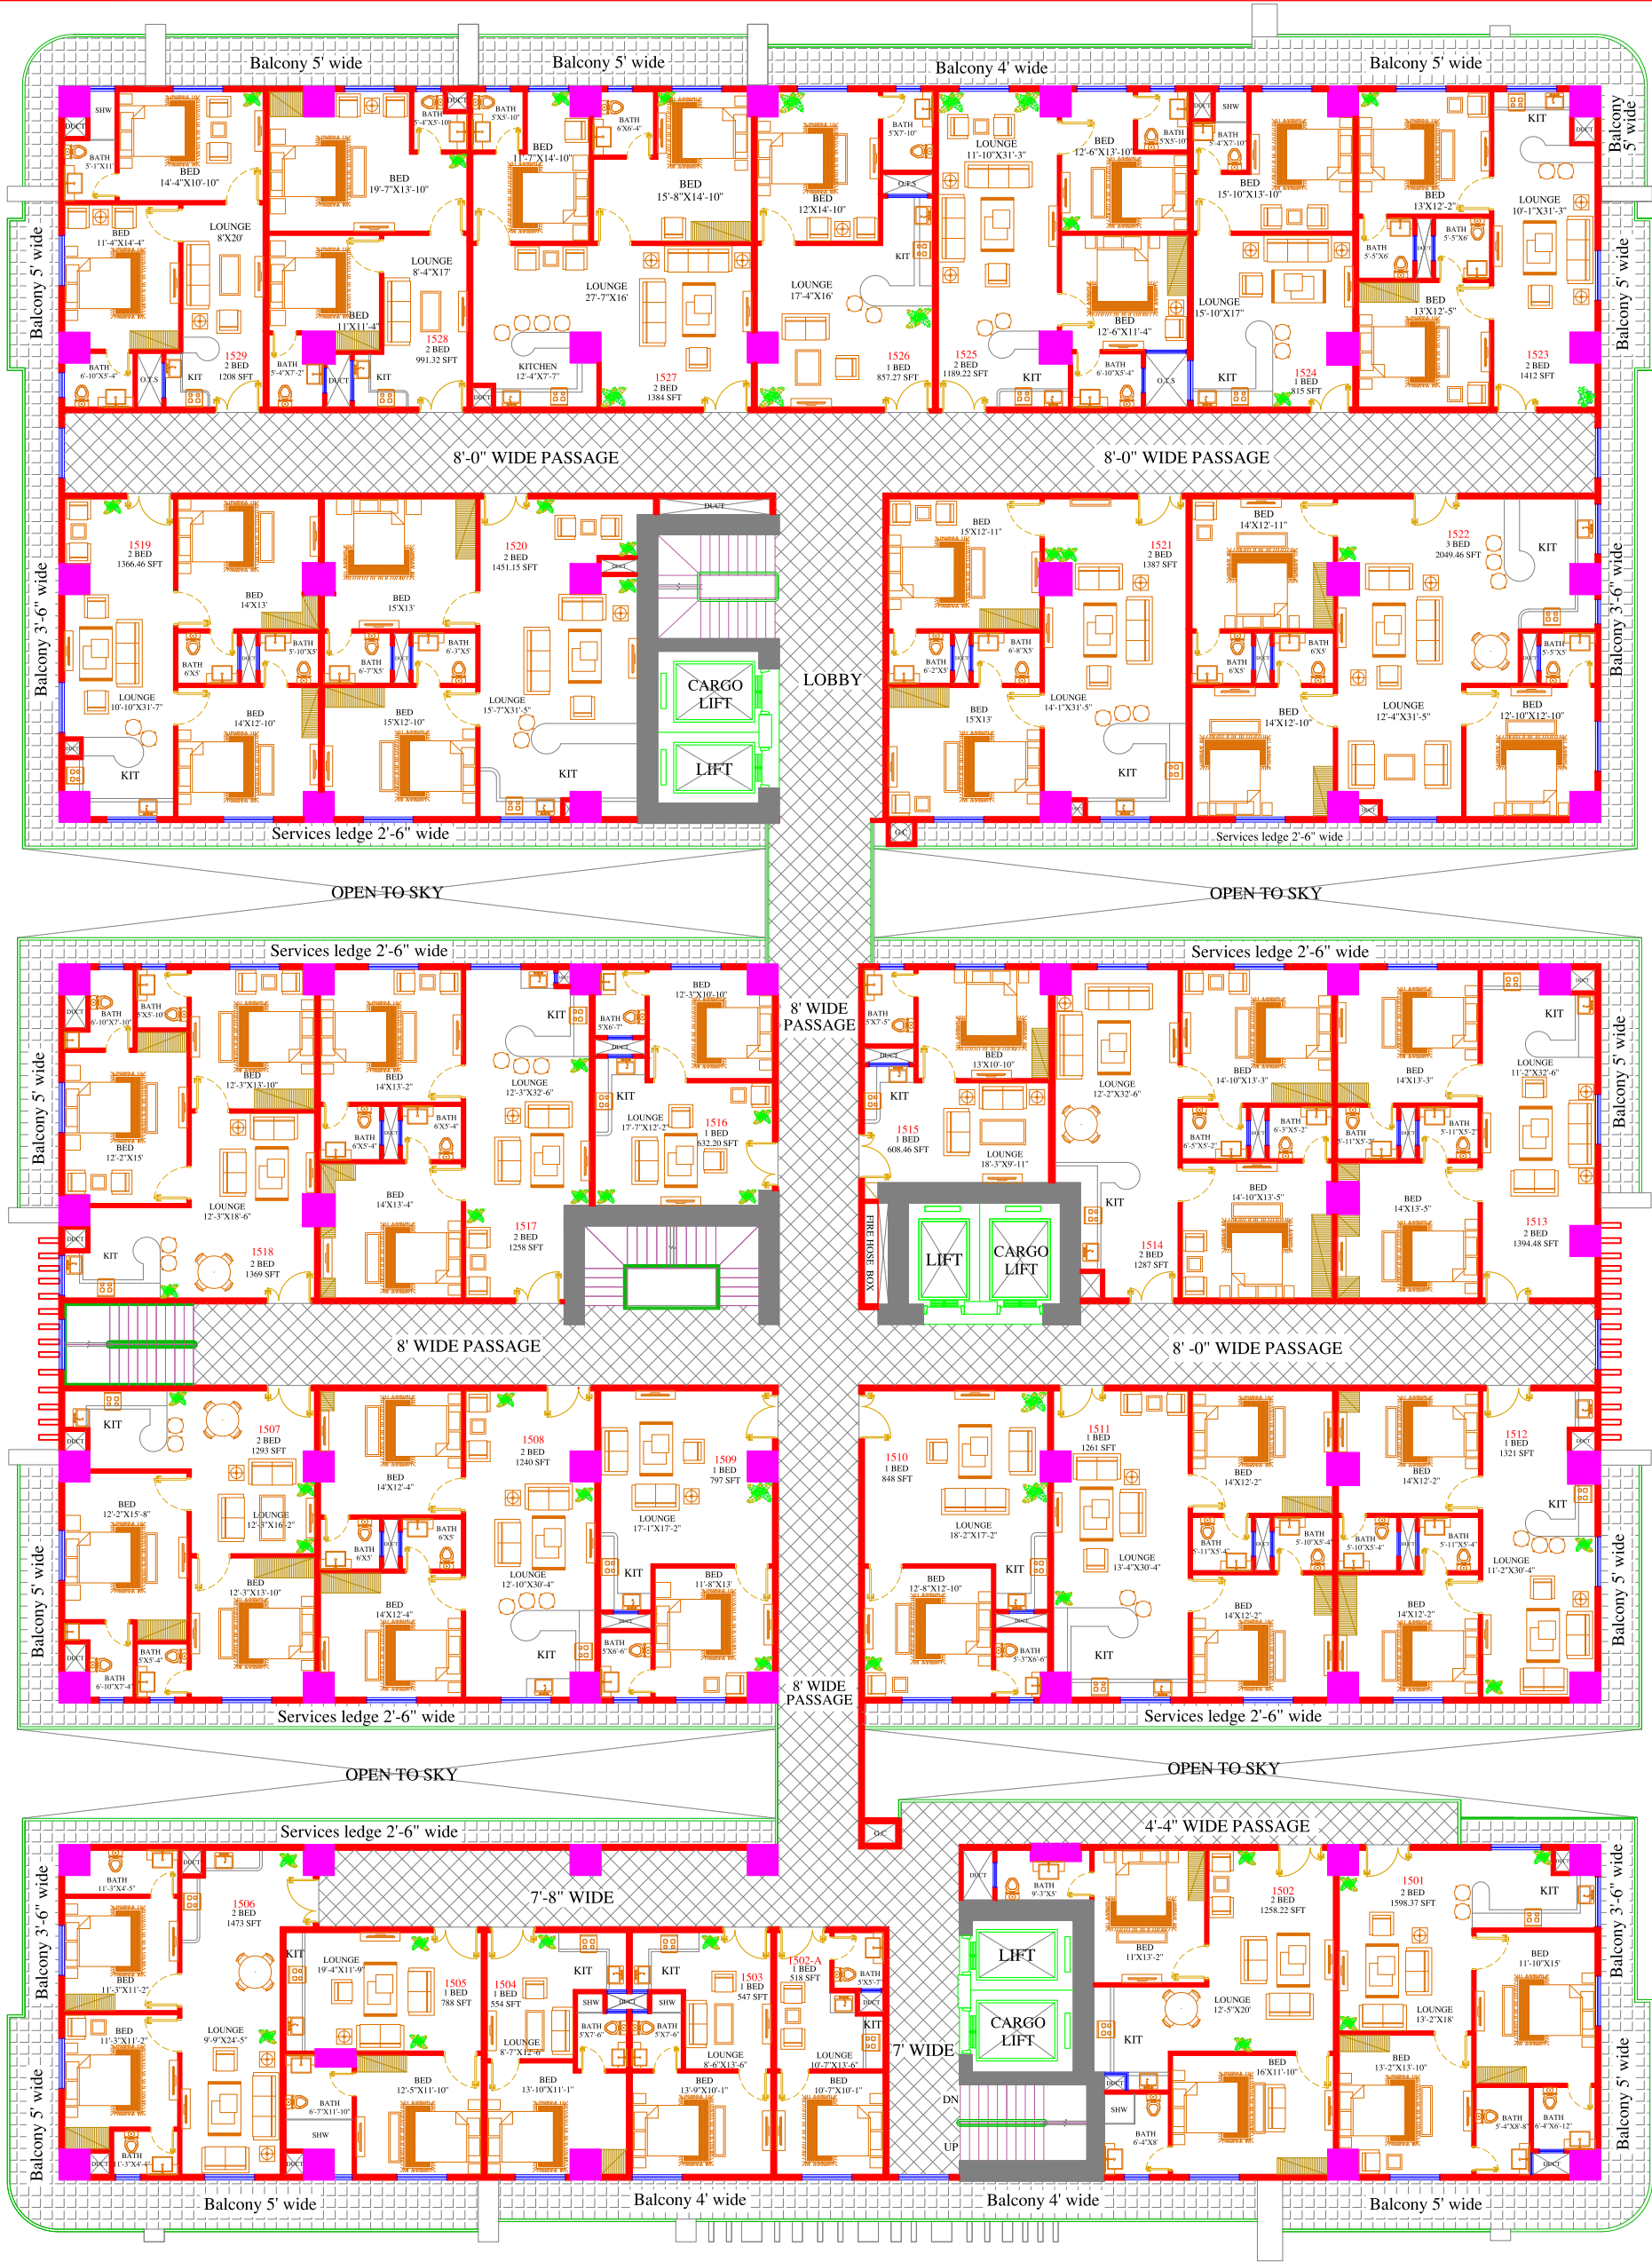

15th FLOOR PLAN

TITLE:
15th FLOOR PLAN

PROJECT NAME & ADDRESS
SAIF STAR
TOWER

OPENING SCHEDULE.

S.No	Symbol	Width	Height	Qty/Remarks
1				
2				
3				
4				
5				
6				
7				
8				
9				
10				
11				
12				
13				

SCHEDULE OF AREA.


TOTAL PLOT AREA: =
GROUND FLOOR PLAN: =
FIRST FLOOR PLAN: =
BASMENT FLOOR PLAN: =
TOTAL COVERED AREA: =
OPEN AREA: =

DRAWN BY: KAMAL UD DIN
CHECK BY: ABID HUSSAIN
DATE: 07-01-2023
SCALE: N.T.S

ARCHITECT: HASSAM ZAHIR SHAH

ATTESTED:



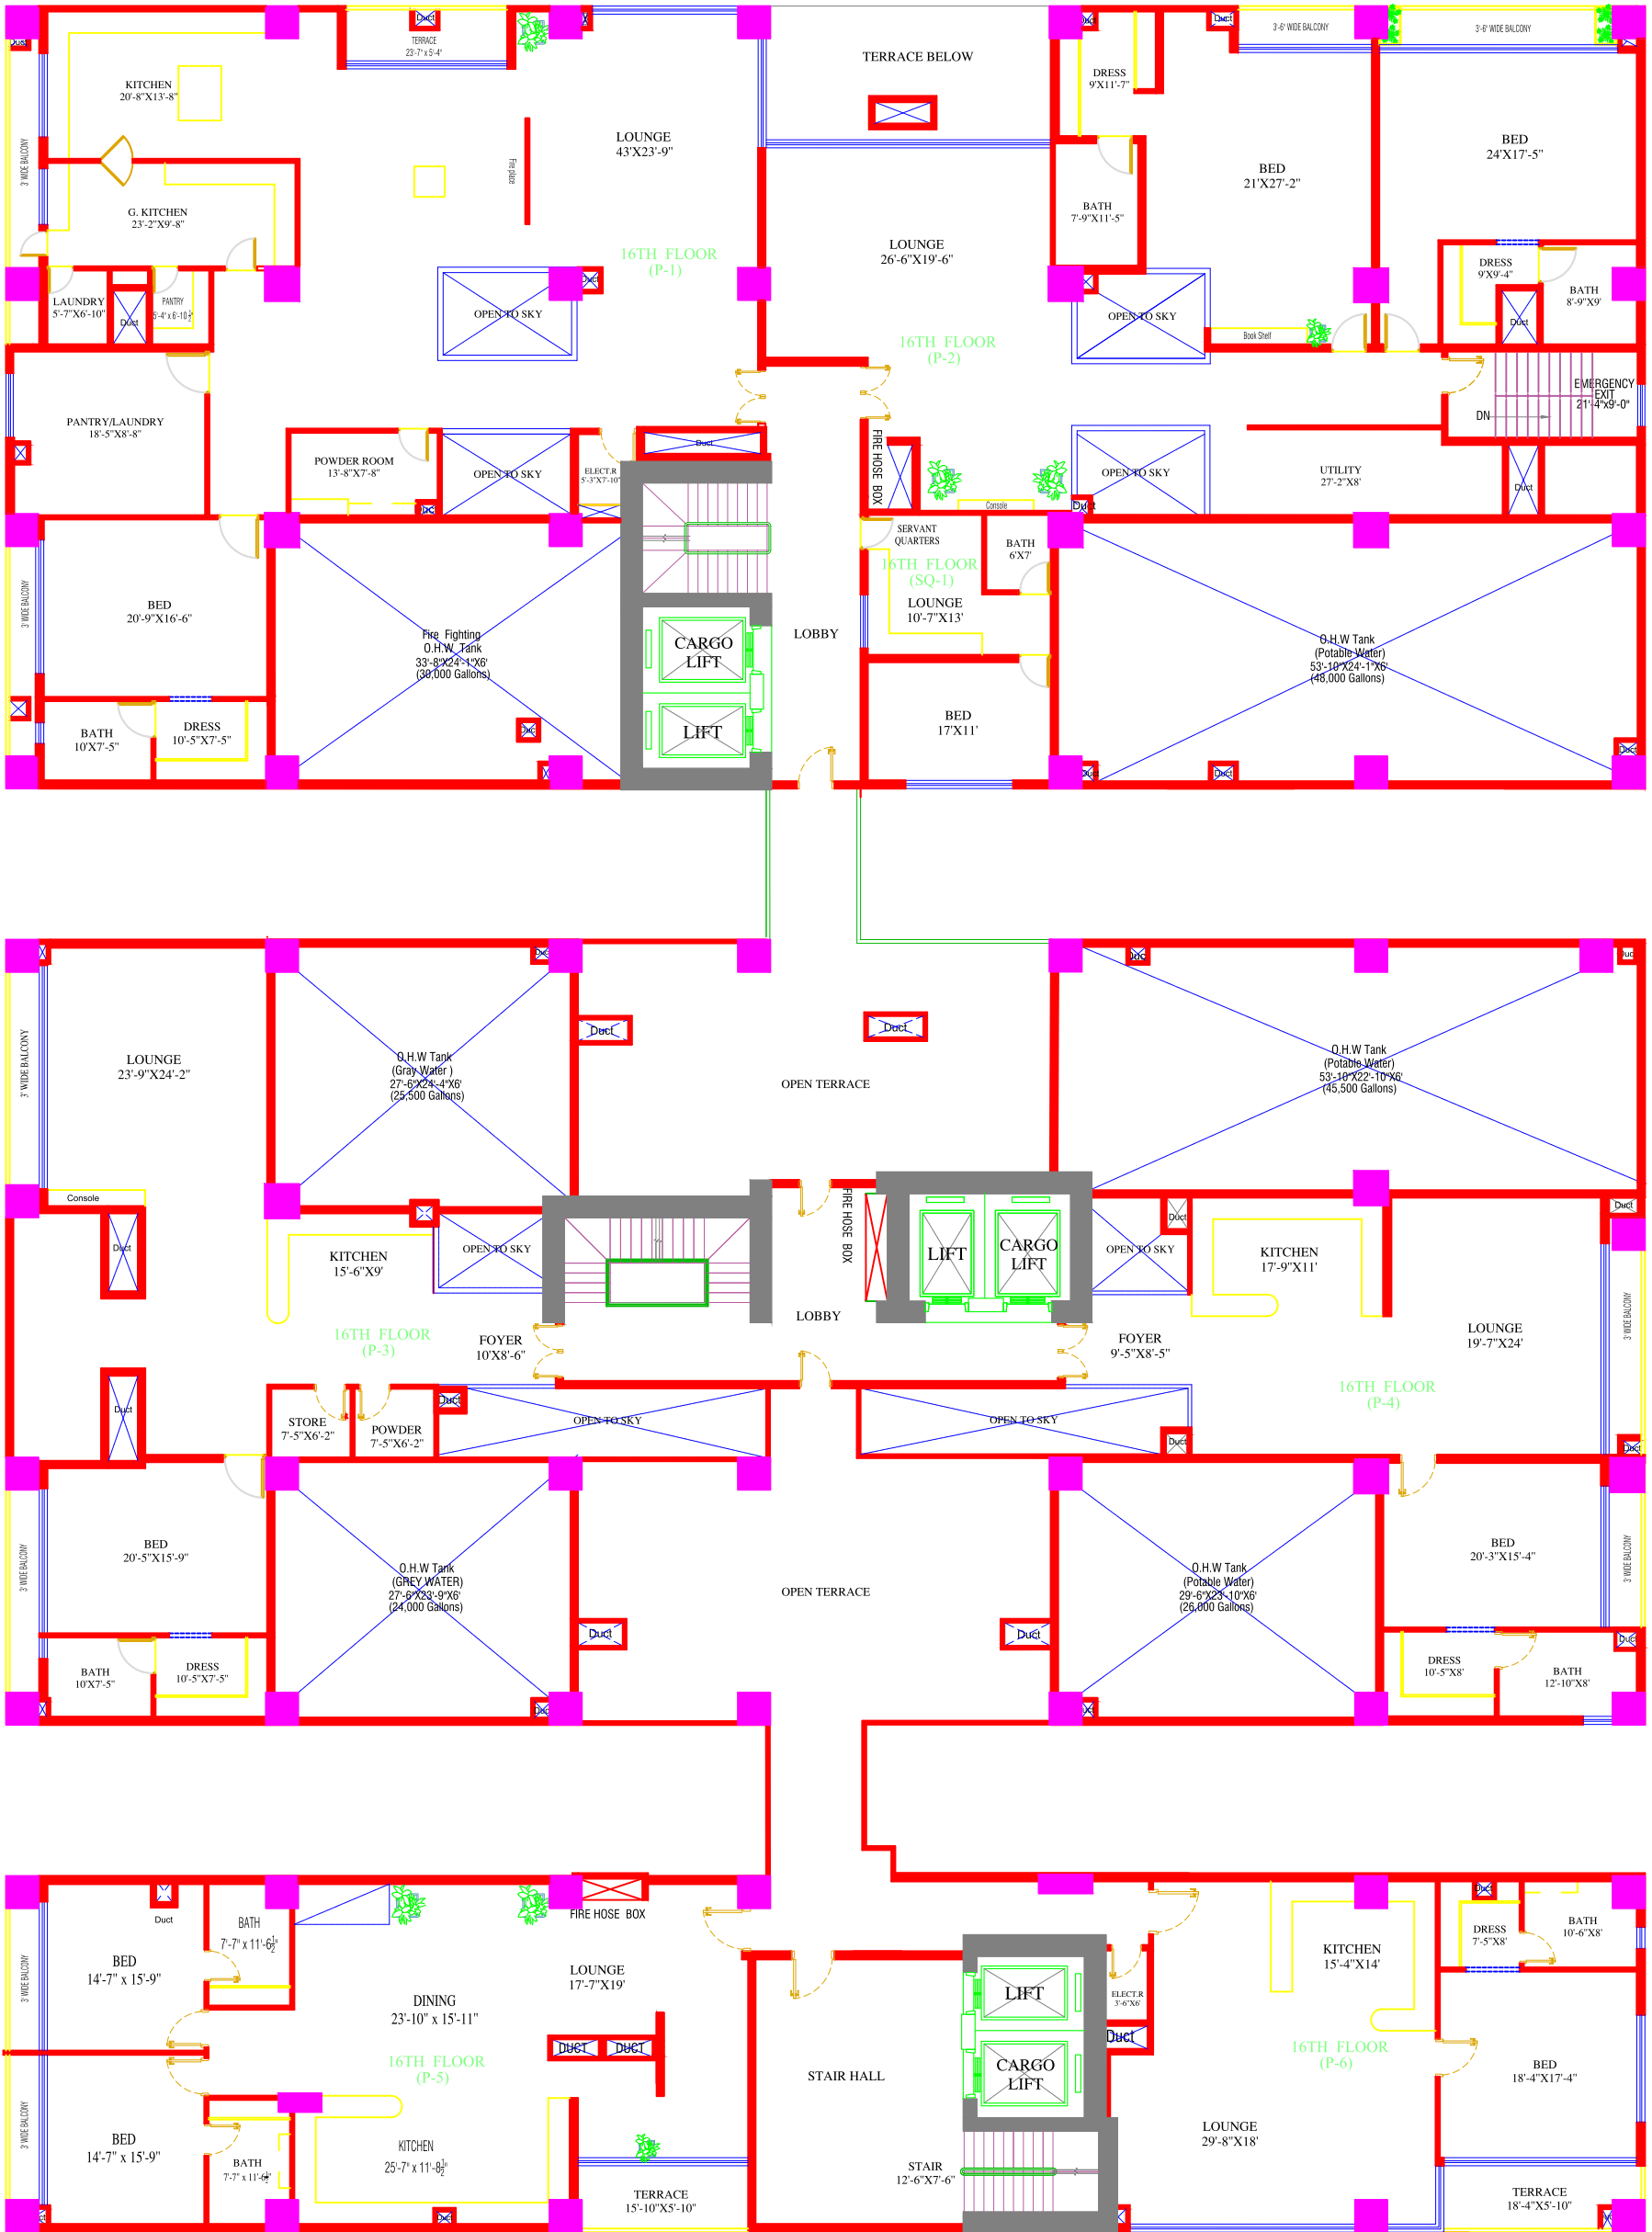

16th FLOOR PLAN

TITLE:

16th FLOOR PLAN

PROJECT NAME & ADDRESS

SAIF STAR
TOWER

OPENING SCHEDULE.

S.No	Symbol	Width	Height	Qty/Remarks
1				
2				
3				
4				
5				
6				
7				
8				
9				
10				
11				
12				
13				

SCHEDULE OF AREA.

TOTAL PLOT AREA: =
GROUND FLOOR PLAN: =
FIRST FLOOR PLAN: =
BASMENT FLOOR PLAN: =
TOTAL COVERED AREA: =
OPEN AREA: =

DRAWN BY:

KAMAL UD DIN

CHICK BY:

ABID HUSSAIN

DATE:

07-01-2023

SCALE:

N.T.S

ARCHITECT:

HASSAM ZAHIR SHAH

ATTESTED:

